#133454.

Taxes paid and transfer entered this 21 day of Aug. 1937
C. M. Hubbard
County Auditor
By _____ Deputy


Office of Register of Deeds.
Mower County,
State of Minnesota.

I hereby certify that the within instrument was filed for record in this office on the 21 day of August A.D. 1937 at 11:30 o'clock A.M. and duly recorded in book 3 of Plats page 36

Geo. L. Jennings
Register of Deeds
By _____ Deputy

I hereby certify that taxes for the year 1936 on the lands described within are paid.

C. C. Terry
County Treasurer

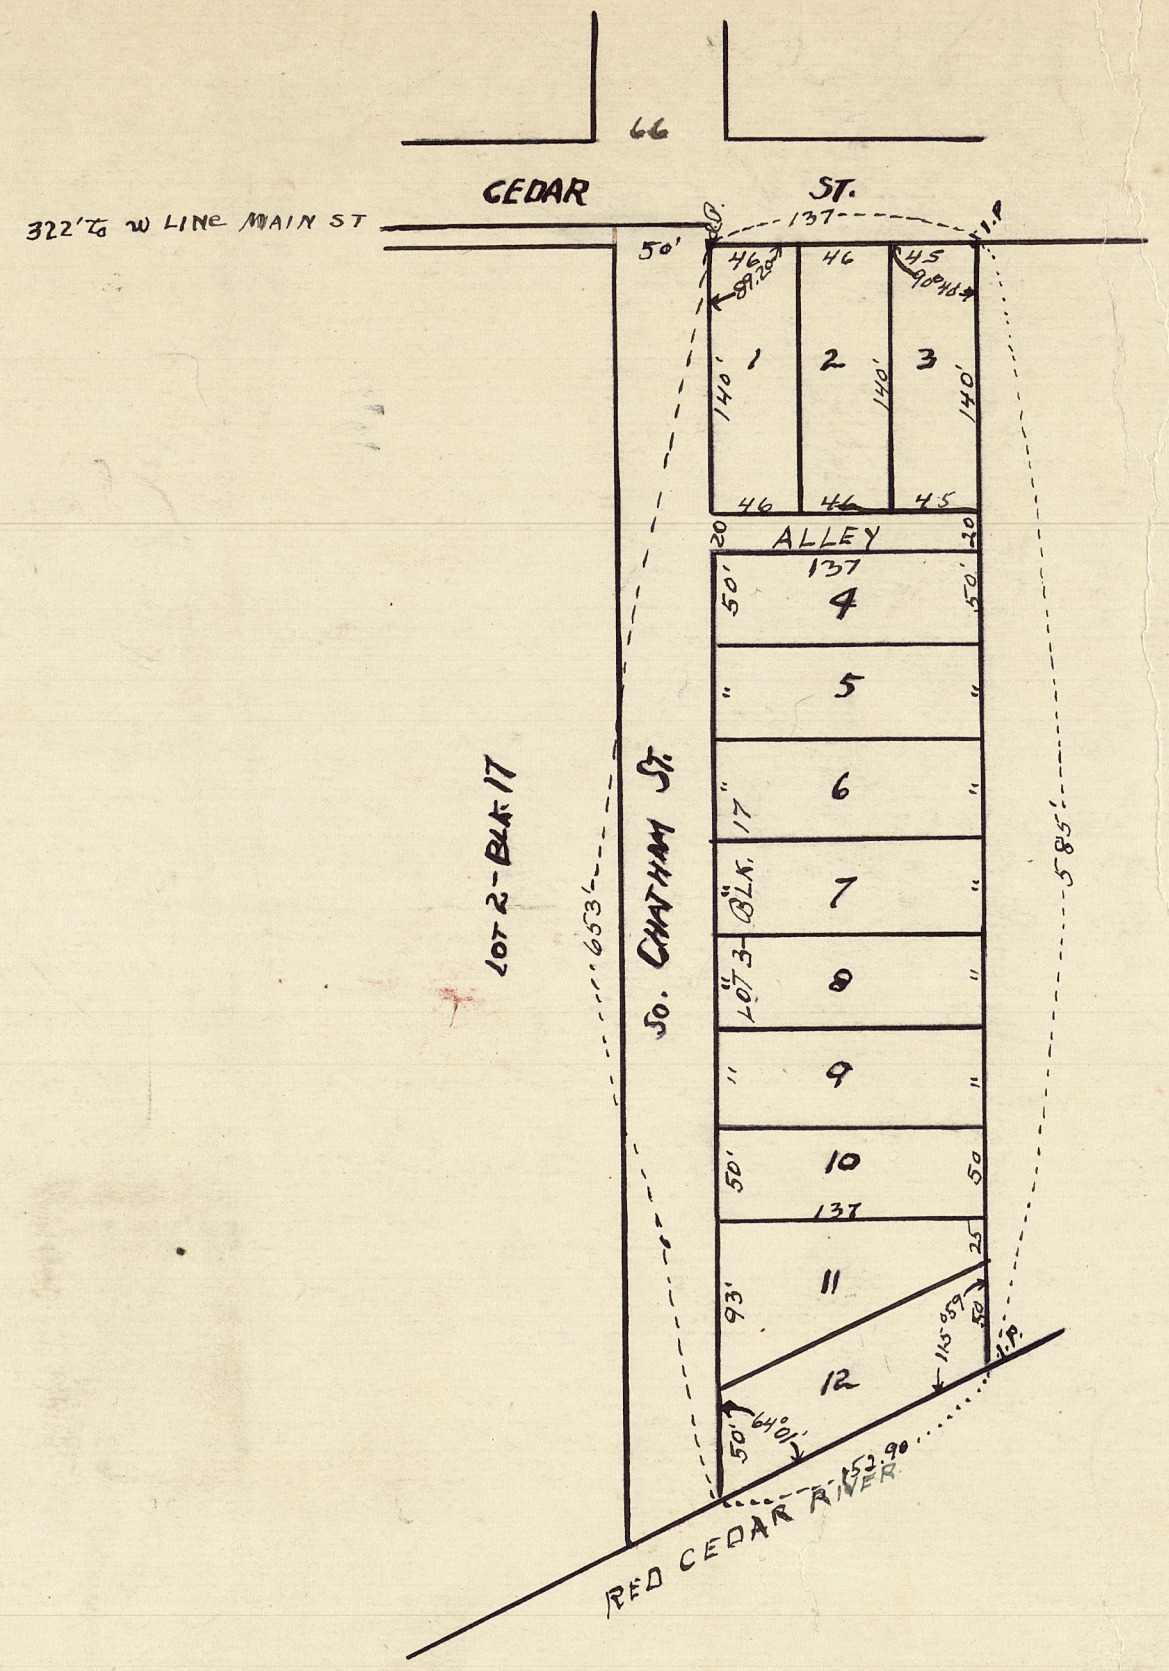


# PLAT OF THE SUB-DIVISION OF LOT 3 - BLOCK 17 - BOLCOM'S ADDITION TO THE CITY OF AUSTIN, MINNESOTA

May, 1937 Scale: 1"=100'

G. L. Brown
G. L. Brown Reg. Land Surveyor

NOTE
The West 25' of said Lot Was Previously condemned for street.

For Certificates - See "R" of Misc. page 122.

OAK

CITY