
PLAT OF AUDITORS 1959 SUBDIVISION OF A PART OF BLOCK 16 IN BROWNS ADD. TO AUSTIN, MINN. (LOCATED IN MOWER CO.)

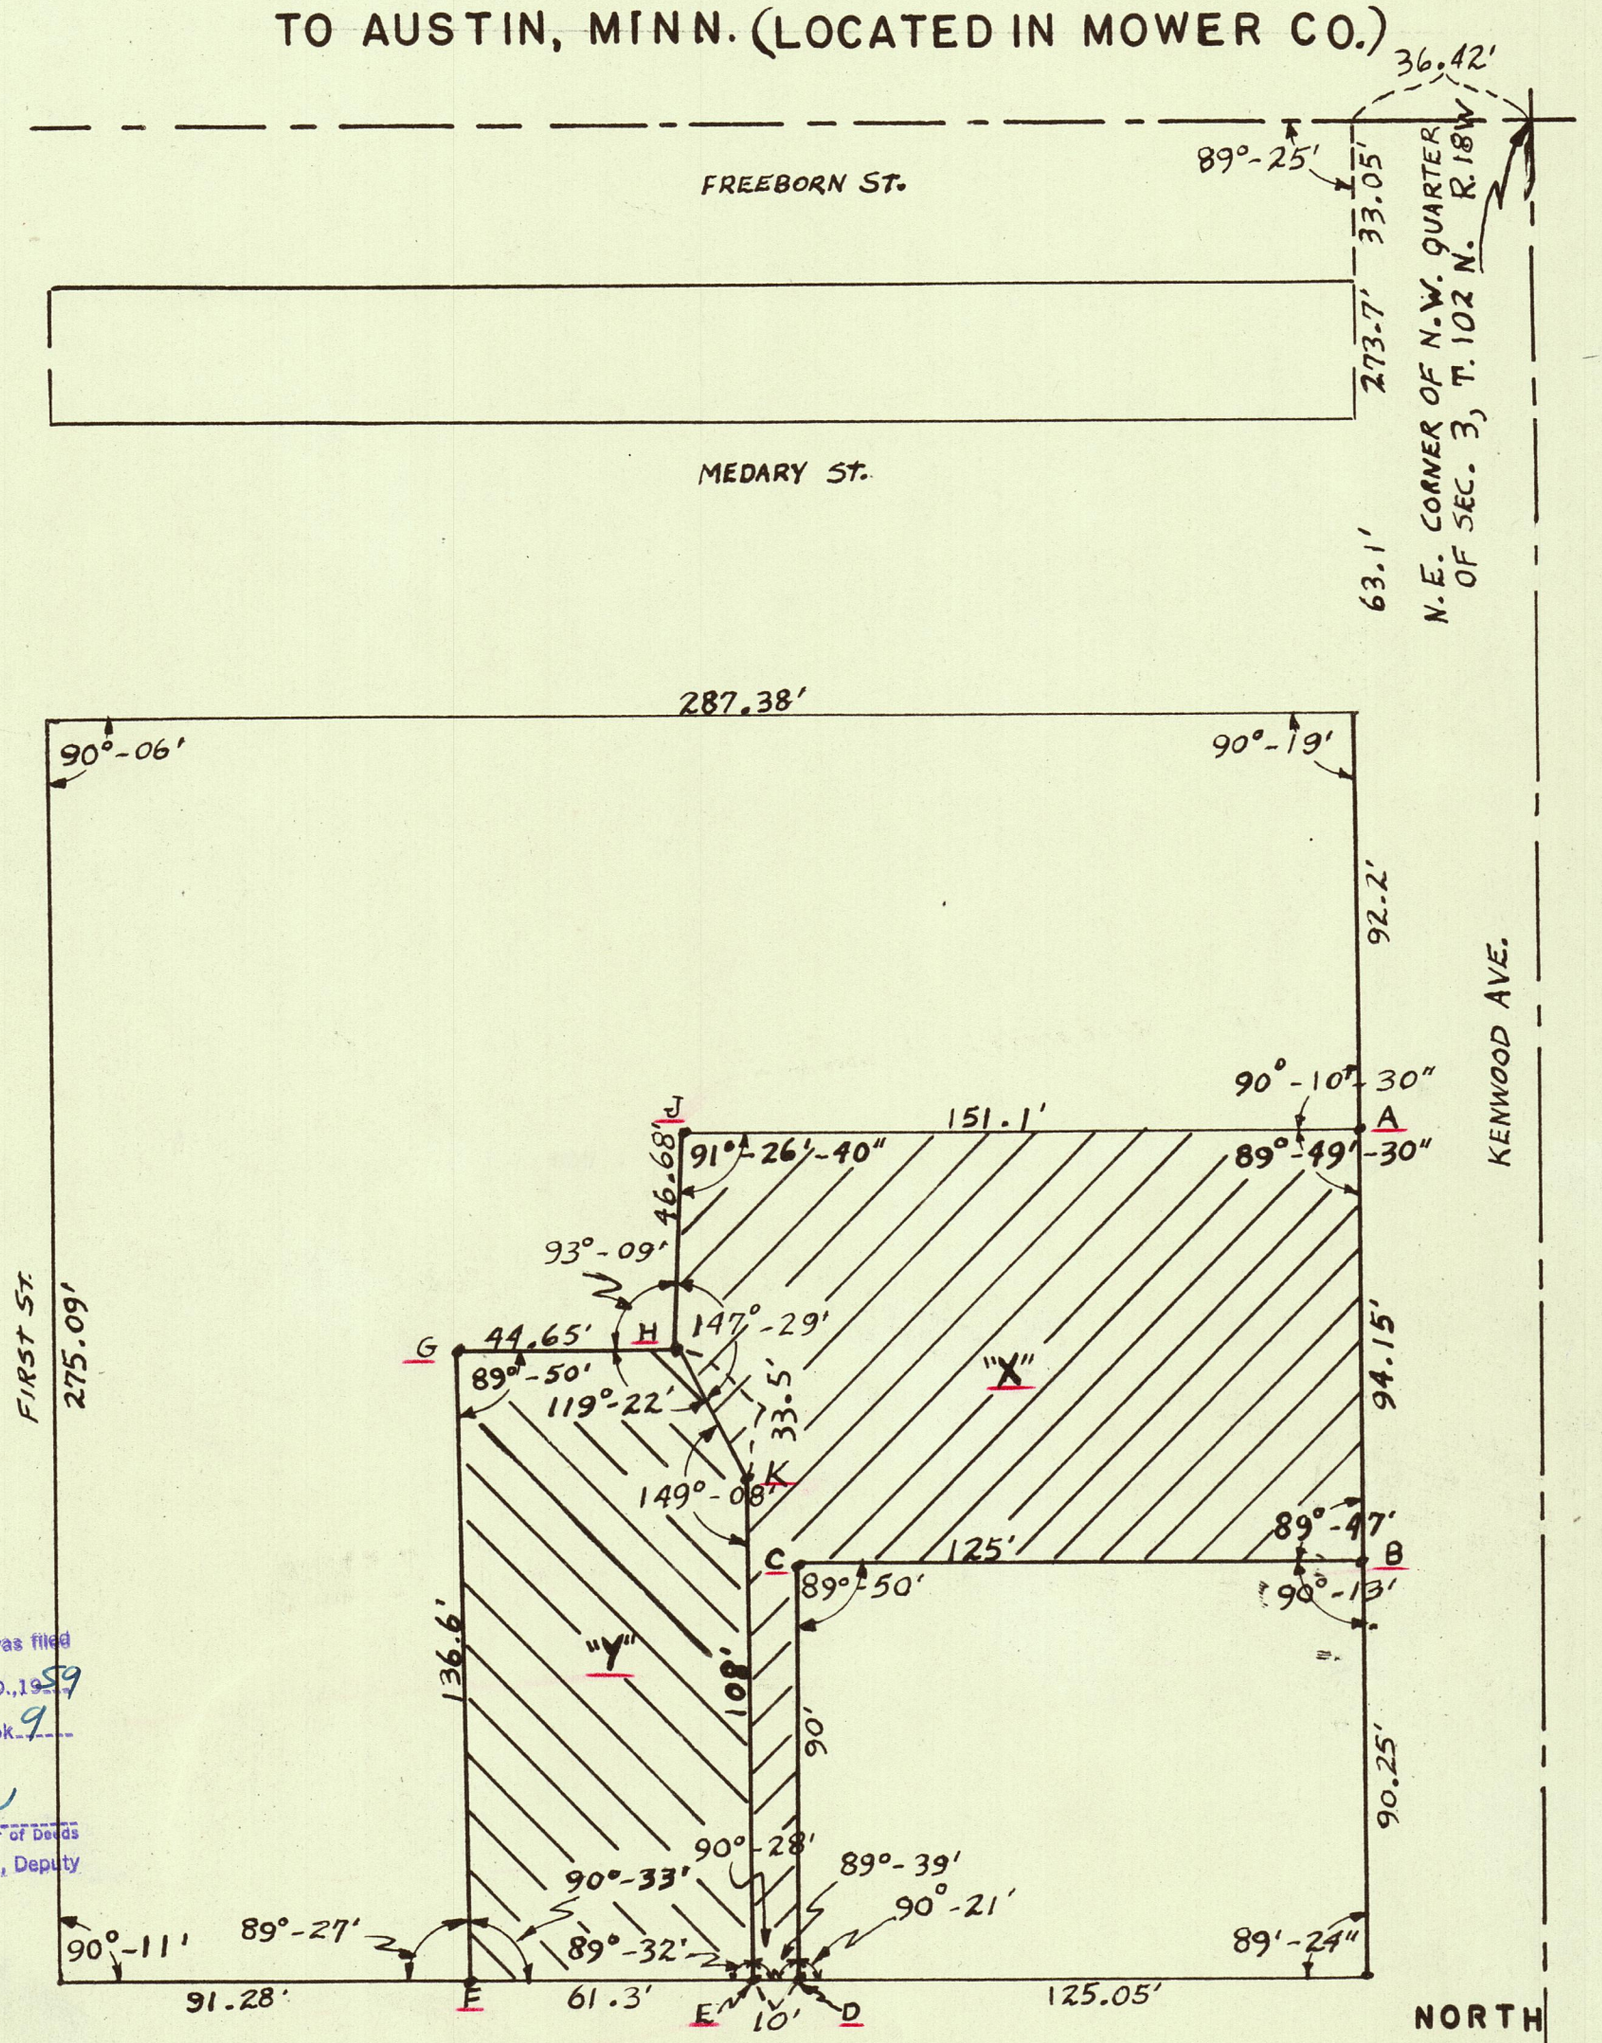

PLAT SURVEYED BY FRANK M. BROWN REGISTERED SURVEYOR #4605 STATE OF MINN. Frank M. Brown

FOR SURVEYORS & COUNTY AUDITORS CERTIFICATES SEE BOOK 11 of Misc. page 443.

Signed Paul M. Enger
Register of Deeds
Mower County, Minn.

243796

Office of Register of Deeds } SS.
Mower County, Minnesota }

I hereby certify that the within instrument was filed for record on the 3 day of Feb. A.D., 1959 at 4:15 o'clock P. M. and duly recorded in Book 9 of Plats on page 23.

Paul M. Enger
Register of Deeds
By Dorothy Johnson, Deputy