
PLAT
OF
BURWOOD

A SUBDIVISION OF THE NORTH 1/2 OF THE NORTH 1/2 OF THE SOUTH EAST 1/4 OF SECTION 12, TOWNSHIP 102 NORTH, RANGE 18 WEST OF THE 5 TH P. M.

SCALE - 1 INCH = 200 FEET

MAY 28, 1948

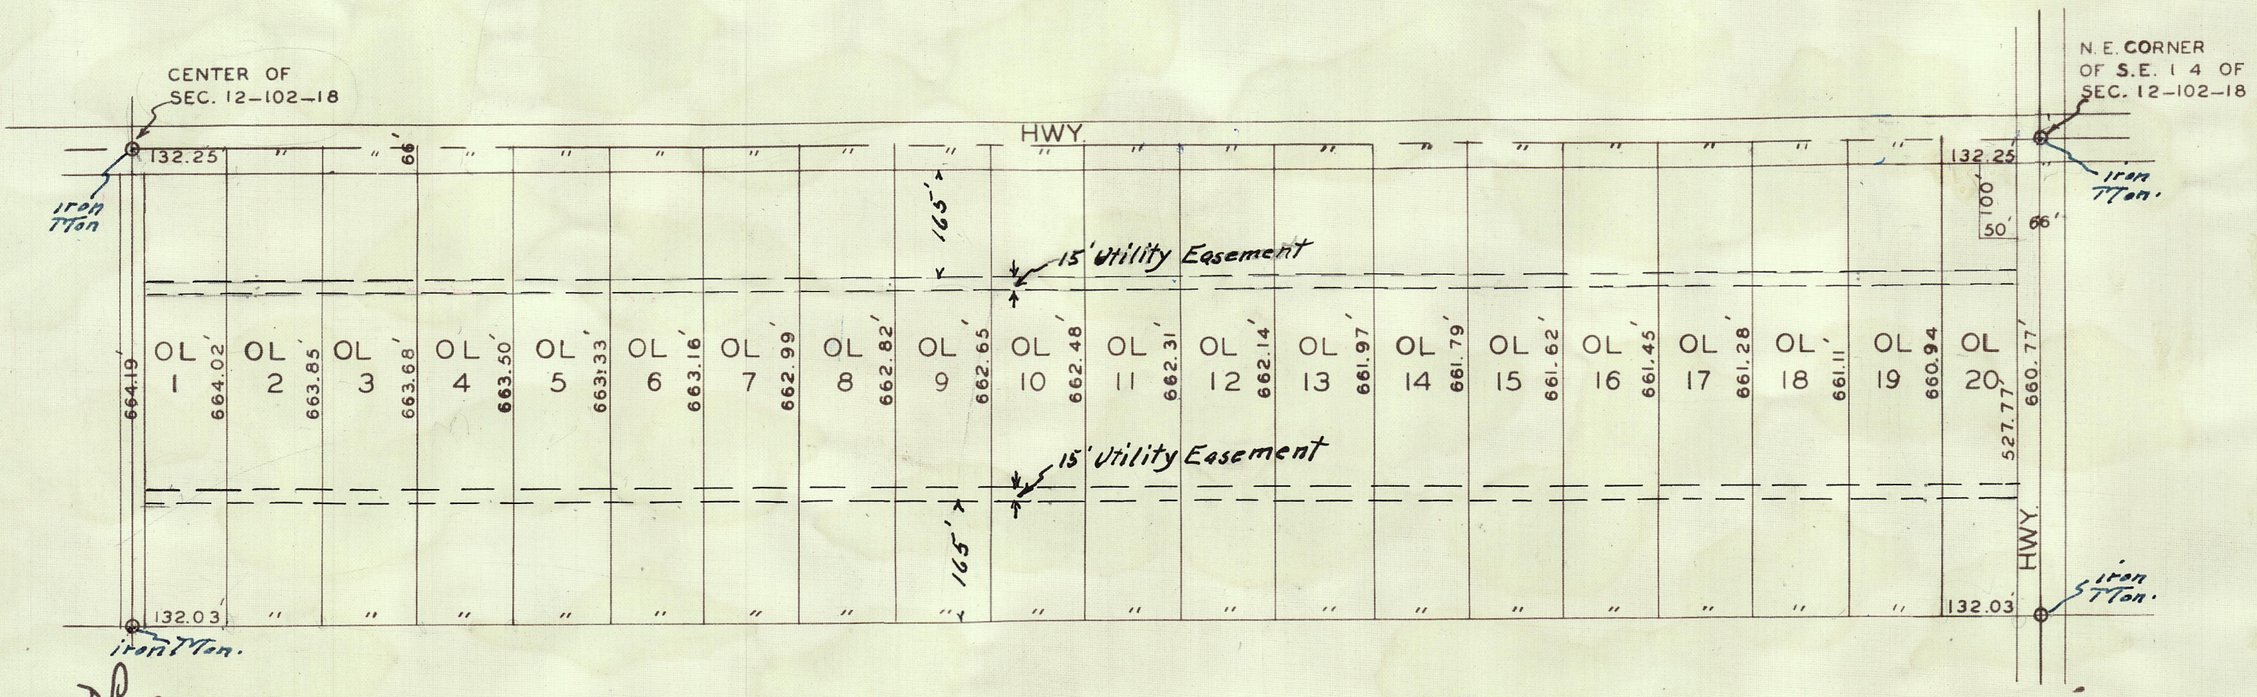

N½ NW¼ SE¼ - 12 - 102 - 18

CERTIFICATES

SURVEYOR - SEE MISC. BOOK W PAGE 148
DEDICATION - SEE MISC. BOOK W PAGE 148
APPROVALS - SEE MISC. BOOK W PAGE 148

184130

REGISTER OF DEEDS OFFICE
MOWER COUNTY MINNESOTA

RECEIVED FOR RECORD THIS 14 DAY OF July A.D. 1948 AT 2 O'C. P.M. AND RECORDED IN VOL. 5 OF PLATS ON PAGE 58.

Bud Mc Engs
REGISTER OF DEEDS

I hereby certify that taxes for the year 1947 on the land described within are paid.

C Clerry
County Treasurer

Taxes paid and transfer entered this 14 day of July 1948

County Auditor.

I hereby certify that this survey, plan, or report was prepared by me or under my direct supervision and that I am a duly Registered Land Surveyor under the laws of the State of Minnesota.

L. H. Edson

Date June-1-1948 Reg. No. 432