
PLAT
OF
Buxton Subdivision

A subdivision of Out Lots 2, and 3 of Subd. Out Lots 11, to 32 inc. in N.E 1/4 of Section 9, Twp. 102 N. Range 18 W. Mower County, Minnesota.

Scale - 1" = 100'

July - 11, 1957

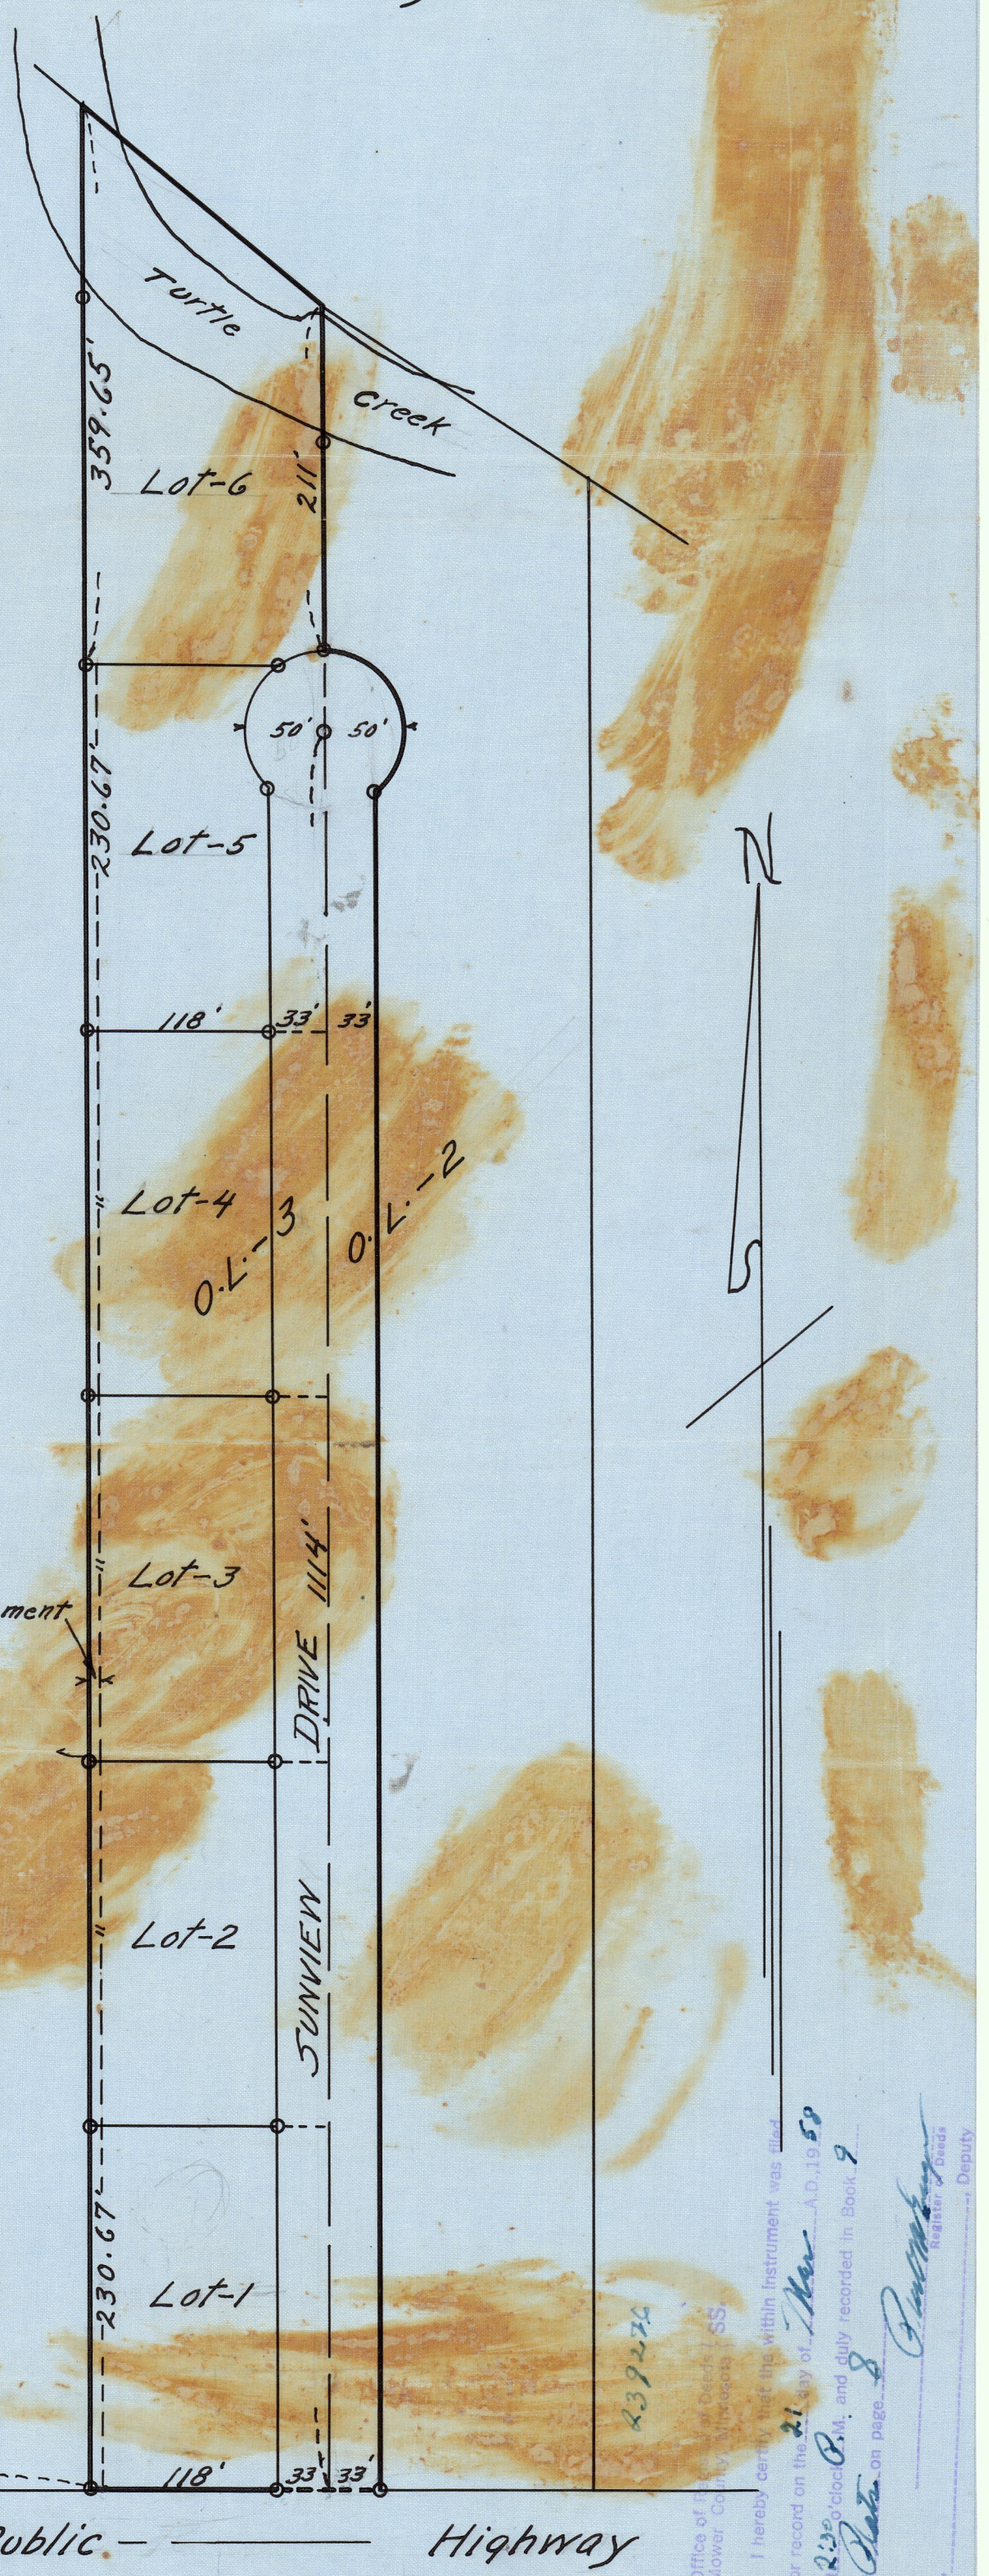

CERTIFICATES

SURVEYOR'S	See Misc. Book	9	Page	514
DEDICATION	See Misc. Book	9	Page	514
APPROVALS	See Misc. Book	9	Page	514

Note - iron monuments are placed in the ground at points shown by circles.

21 March 58
Graham R. Uglik
V.J.

I hereby certify that taxes for the year 1957 on the land described within are paid
Richard N. Peterson
County Auditor

I hereby certify that the within instrument was filed for record on the 21 day of March A.D. 1958 at 2:30 o'clock P.M. and duly recorded in Book 9 of Plats on page 8
Office of Register of Deeds, Mower County, Minnesota
Register of Deeds
By ..... Deputy

I hereby certify that this survey, plan, or report was prepared by me or under my direct supervision and that I am a duly Registered Land Surveyor under the laws of the State of Minnesota.

L. A. Edison

Date July 13, 1957 Reg. No. 432