
PLAT OF
"CARLOTTO ADDITION"
TO THE CITY OF AUSTIN, MOWER COUNTY
A SUBDIVISION OF LANDS LOCATED IN THE N. E. 1/4 OF THE S. W. 1/4 OF THE SECTION 34, TWP. 103 N., RANGE 18 W.

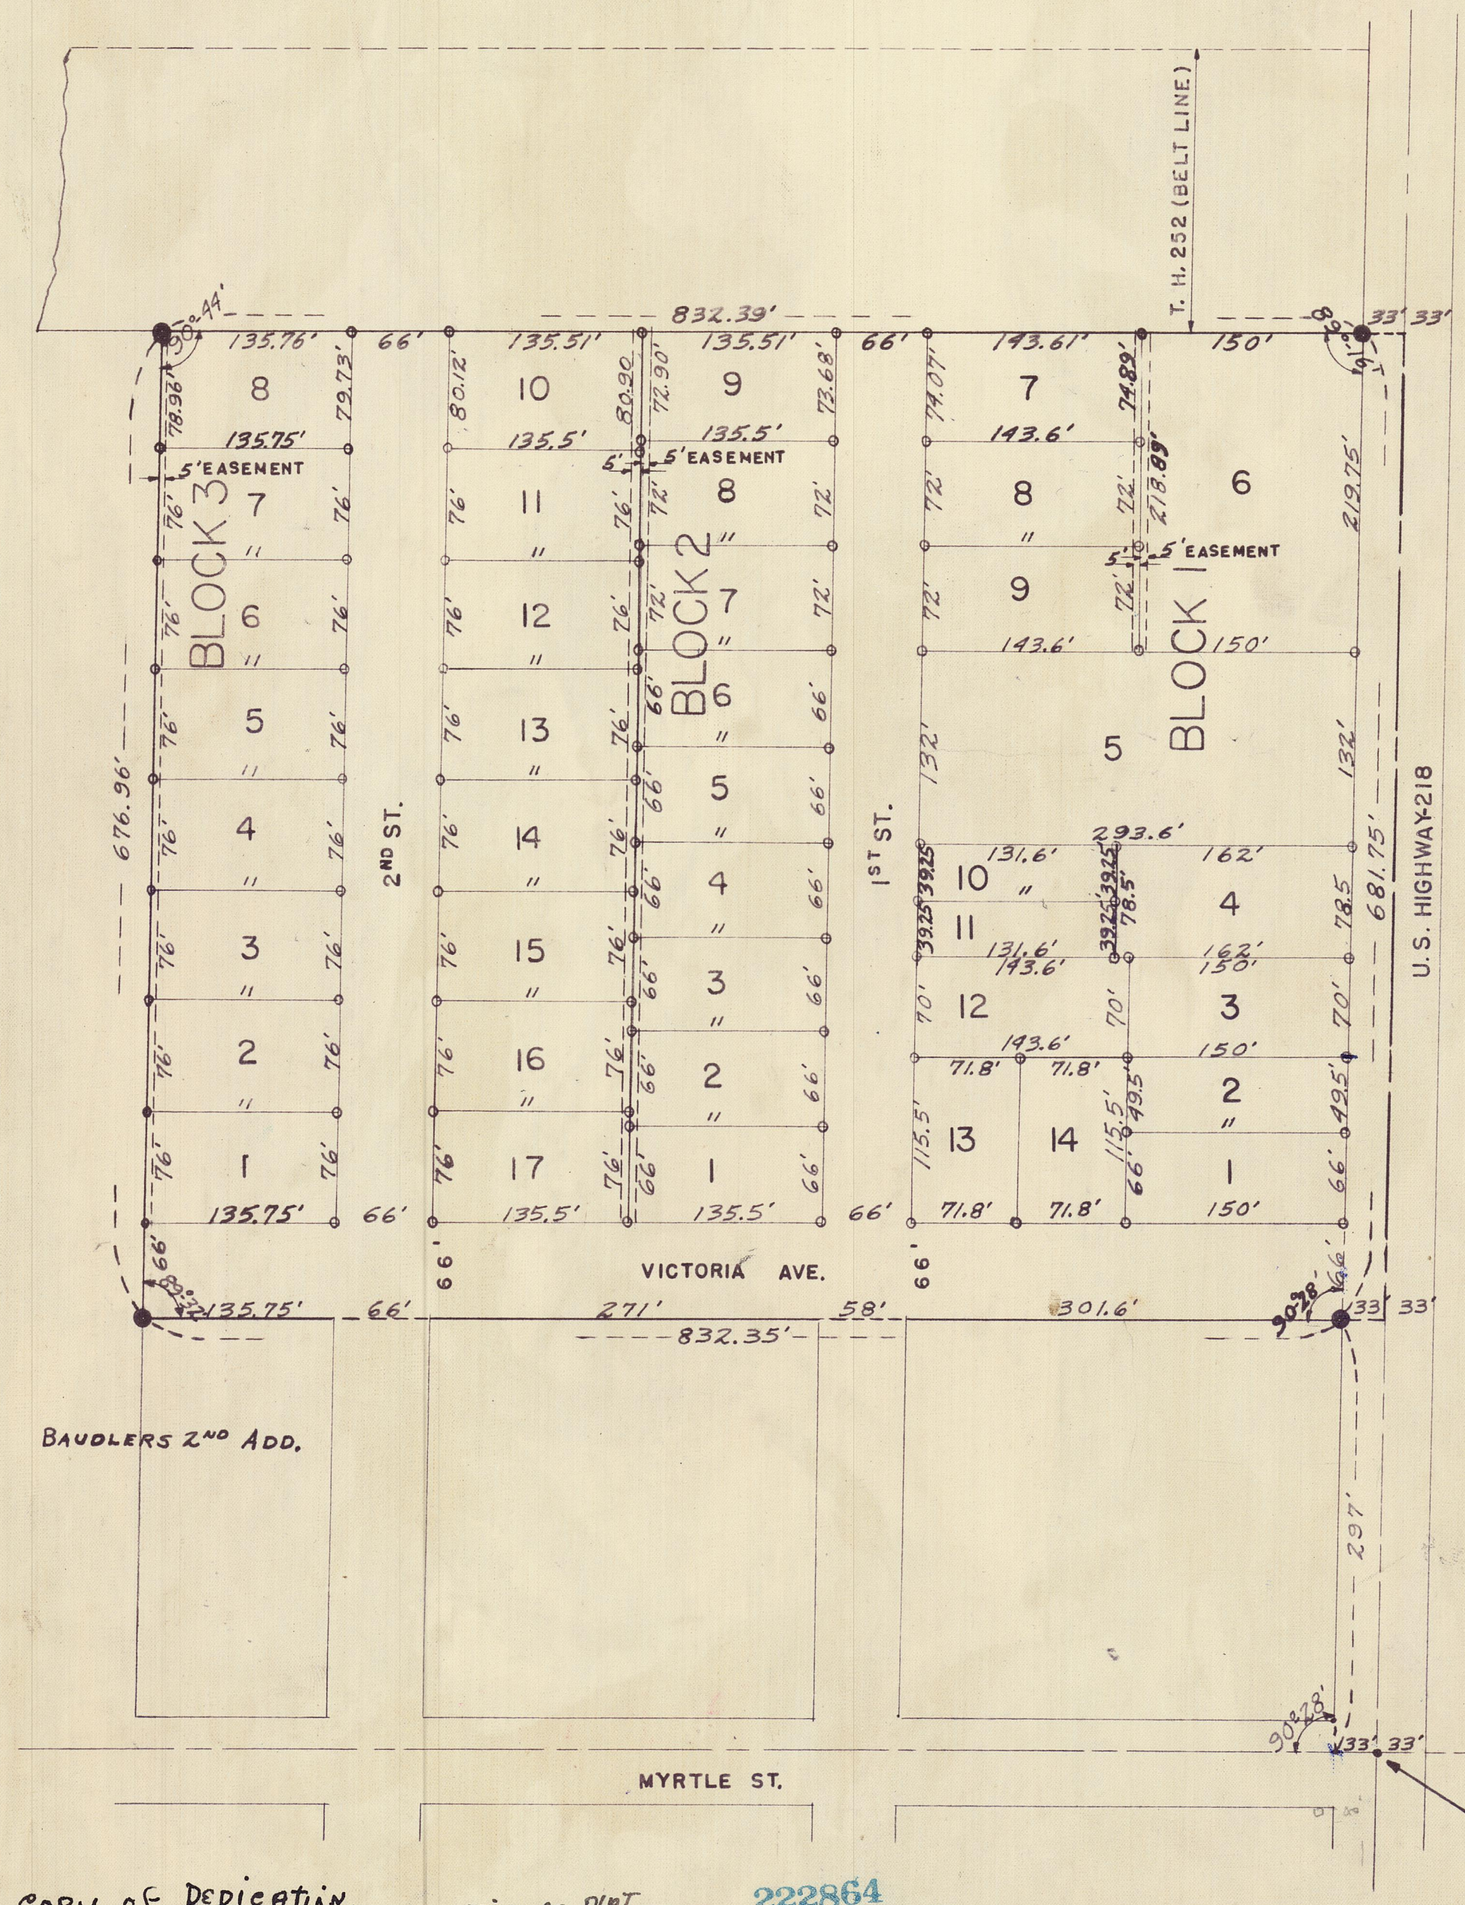

N

SCALE 1" = 100'
MONUMENTS AS SHOWN
o- IRON PIN PLACED
●- IRON PIPE PLACED

SURVEYED BY
Frank M Brown
REGISTERED LAND SURVEYOR
REG. NO. 4605

S. E.-COR.- N. E. 1/4- S. W. 1/4- SEC. 34 - T. 103N. - R. 18 W.

FOR COPY OF DEDICATION, SURVEYORS CERTIFICATE, FILED SAME TIME AS PLAT, SEE 5 of MISCELLANEOUS, PAGE 238

222864

Office of Register of Deeds } SS.
Mower County, Minnesota }
I hereby certify that the within instrument was filed for record on the 20 day of June A.D., 1955 at 10 o'clock A.M. and duly recorded in Book ... of Plats on page 210
Carl M. Enger
Register of Deeds
By Curtis W. Spence, Deputy.

Taxes paid and transfer entered this 20 day of June 1955
C. L. Tollefson
County Auditor.

I hereby certify that taxes for the year 1954 on the lands described within are paid.
C C Lewis
County Treasurer