
PLAT
OF
CARLOTTO THIRD ADDITION TO AUSTIN, MINNESOTA

A subdivision of land located in the N.½ of the SW¼ of Section 34, Twp. 103 N. Range 18 W. Mower Co. Minnesota.

Scale - 1" = 100' Apr. 13, 1959

(FORMERLY T.H. 252 Belt Line) NOW FED. HWY. # 90

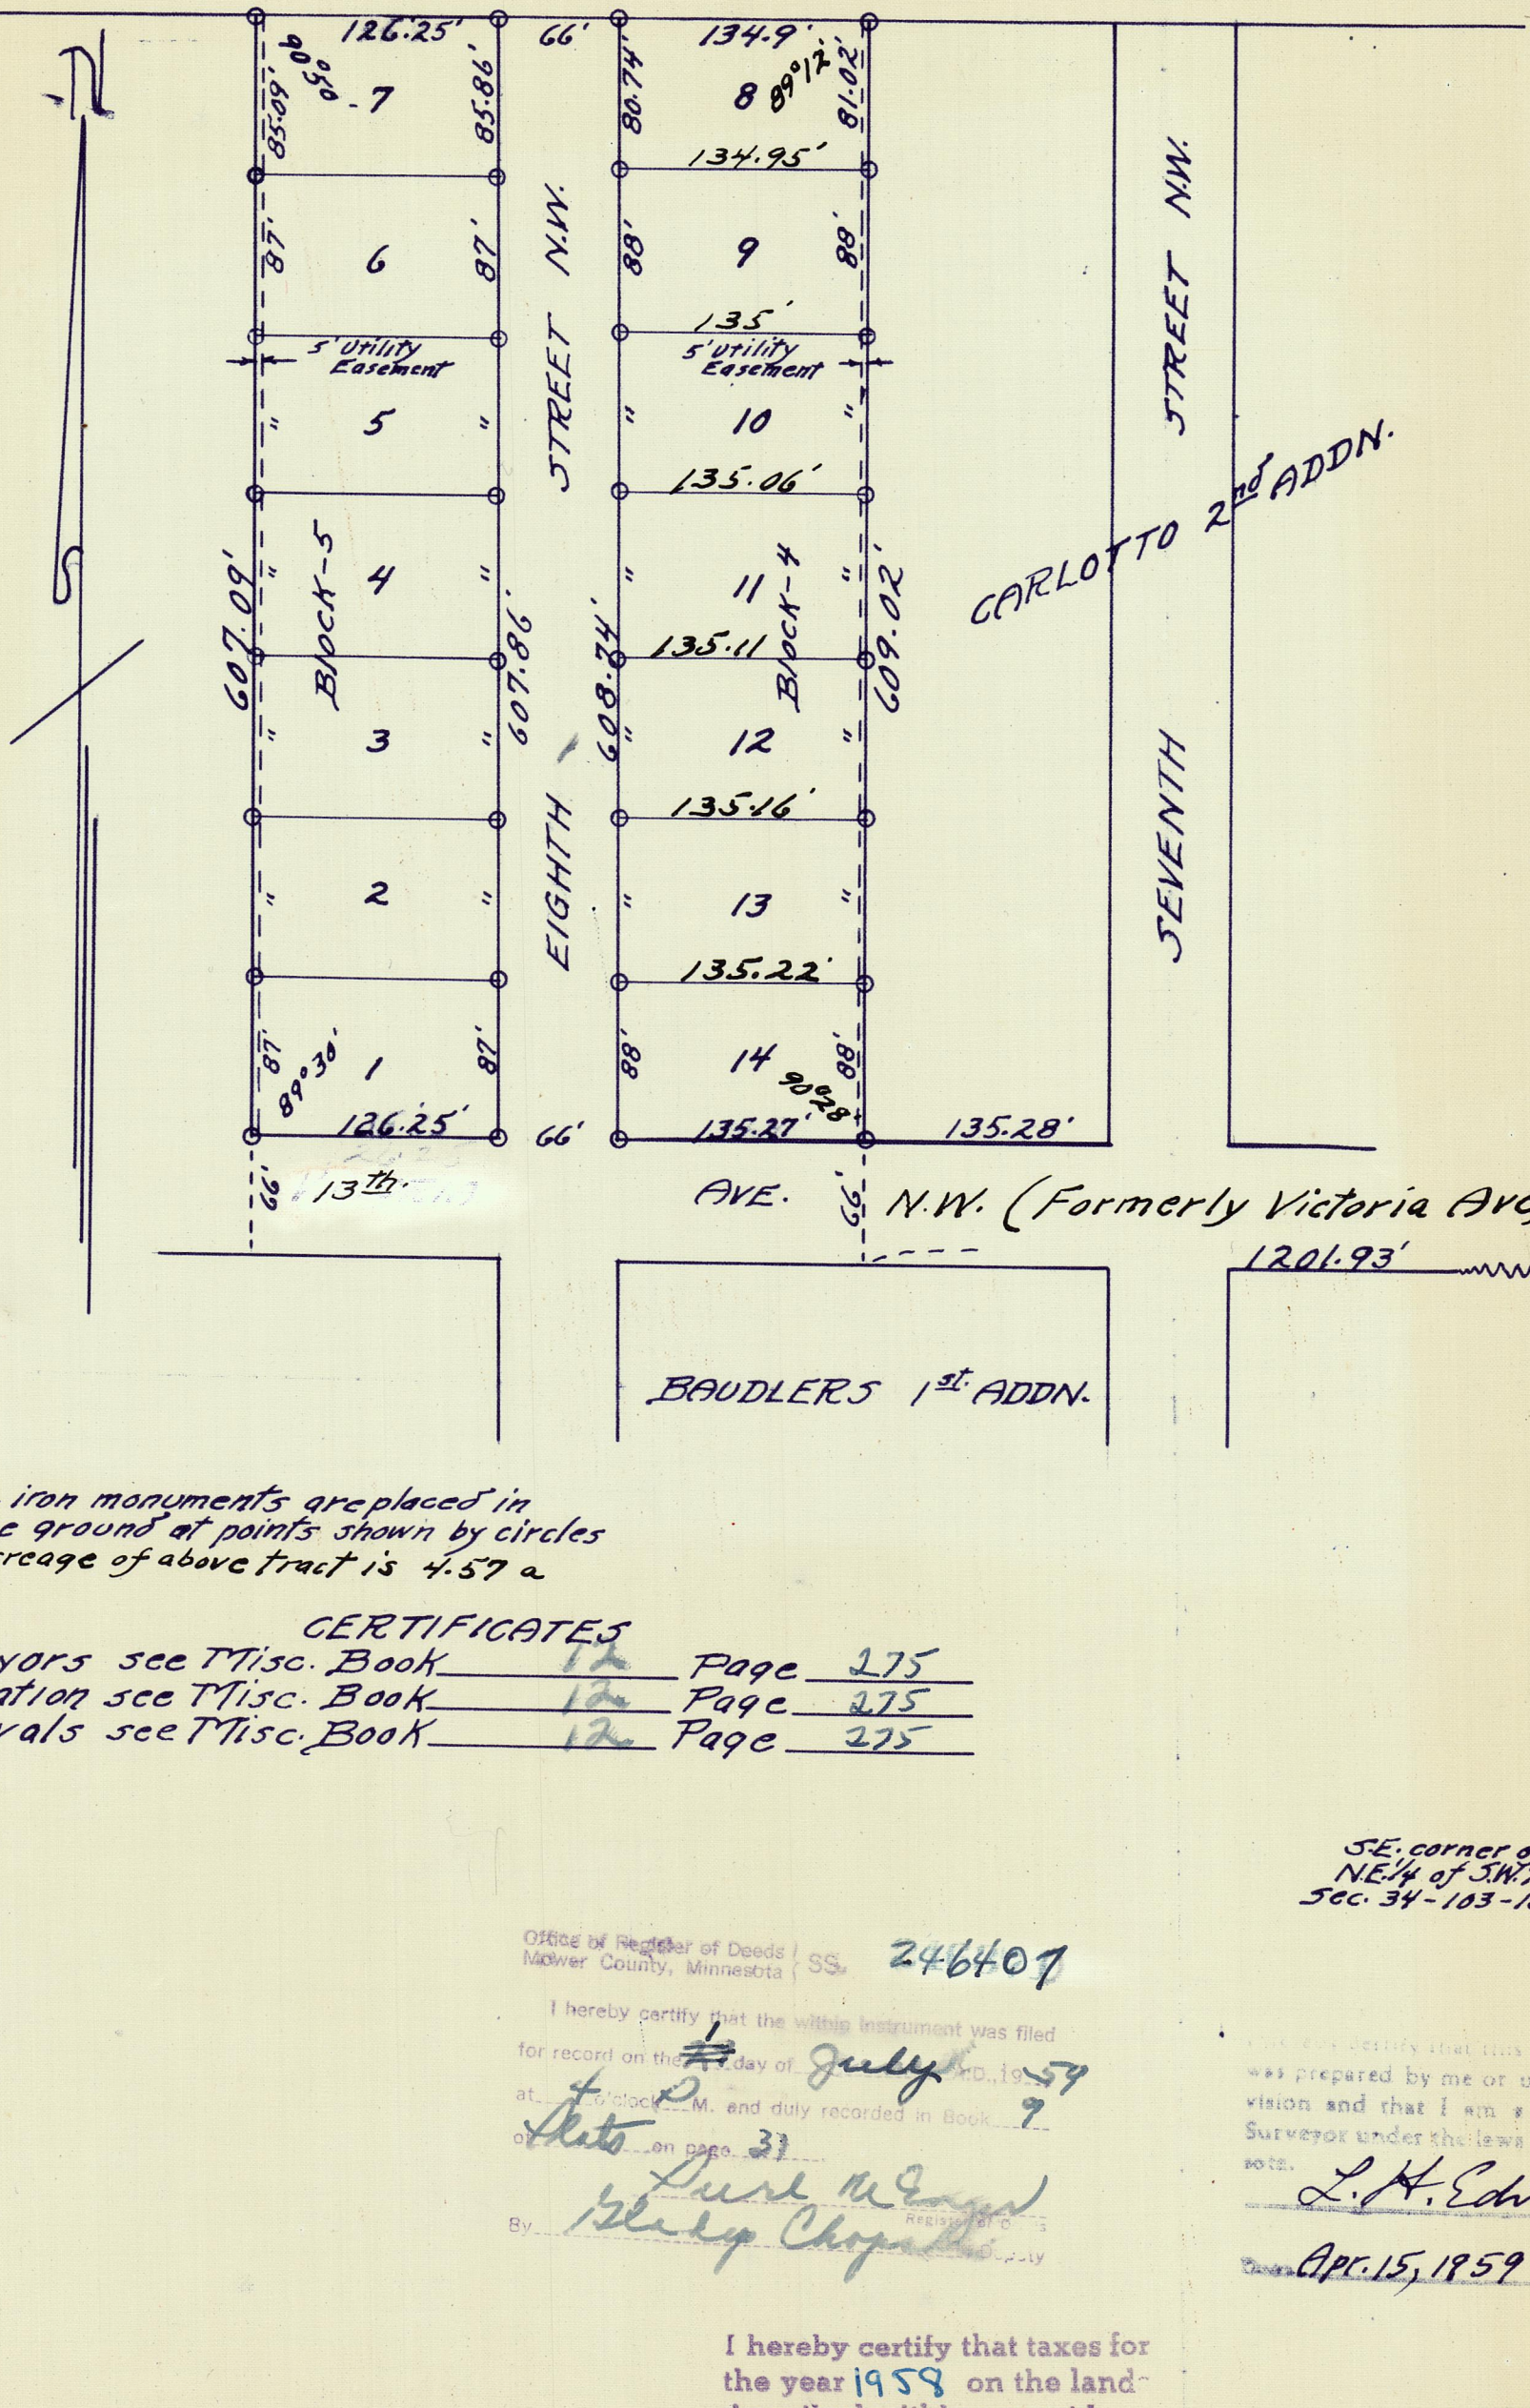

Note - iron monuments are placed in the ground at points shown by circles
Acreage of above tract is 4.57 a

CERTIFICATES

Surveyors see Misc. Book 12 Page 275
Dedication see Misc. Book 12 Page 275
Approvals see Misc. Book 12 Page 275

Office of Register of Deeds / Mower County, Minnesota / SS. 246407

I hereby certify that the within instrument was filed for record on the 1st day of July A.D., 1959 at 4 o'clock P.M. and duly recorded in Book 9 of Plats on page 31

By Laura McEwen Register of Deeds
Shirley Chapman Deputy

I hereby certify that taxes for the year 1958 on the land described within are paid.

Richard H Peterson
County Treasurer

I hereby certify that this survey, plat, or report was prepared by me or under my direct supervision and that I am a duly Registered Land Surveyor under the laws of the State of Minnesota.

L. H. Edison

Date Apr. 15, 1959 Reg. No. 43—

Taxes paid and transfer entered this 1 day of July 1959

Graham R Hazlik
per L H Edison