
CEDAR DALE ADDITION

A SUBDIVISION OF OUTLOT NUMBER 2
AND THE NORTH 33 FT. OF THE WEST 1037.3 FT. OF OUTLOT NUMBER 1 IN
N1/2-NW1/4 SEC. 26 T-103-N. R-18-W.
WEST OF RED CEDAR RIVER
MOWER COUNTY - MINESOTA

DATE:- JULY 5. 1950 A.D.

SCALE:- 1"= 100 FT.

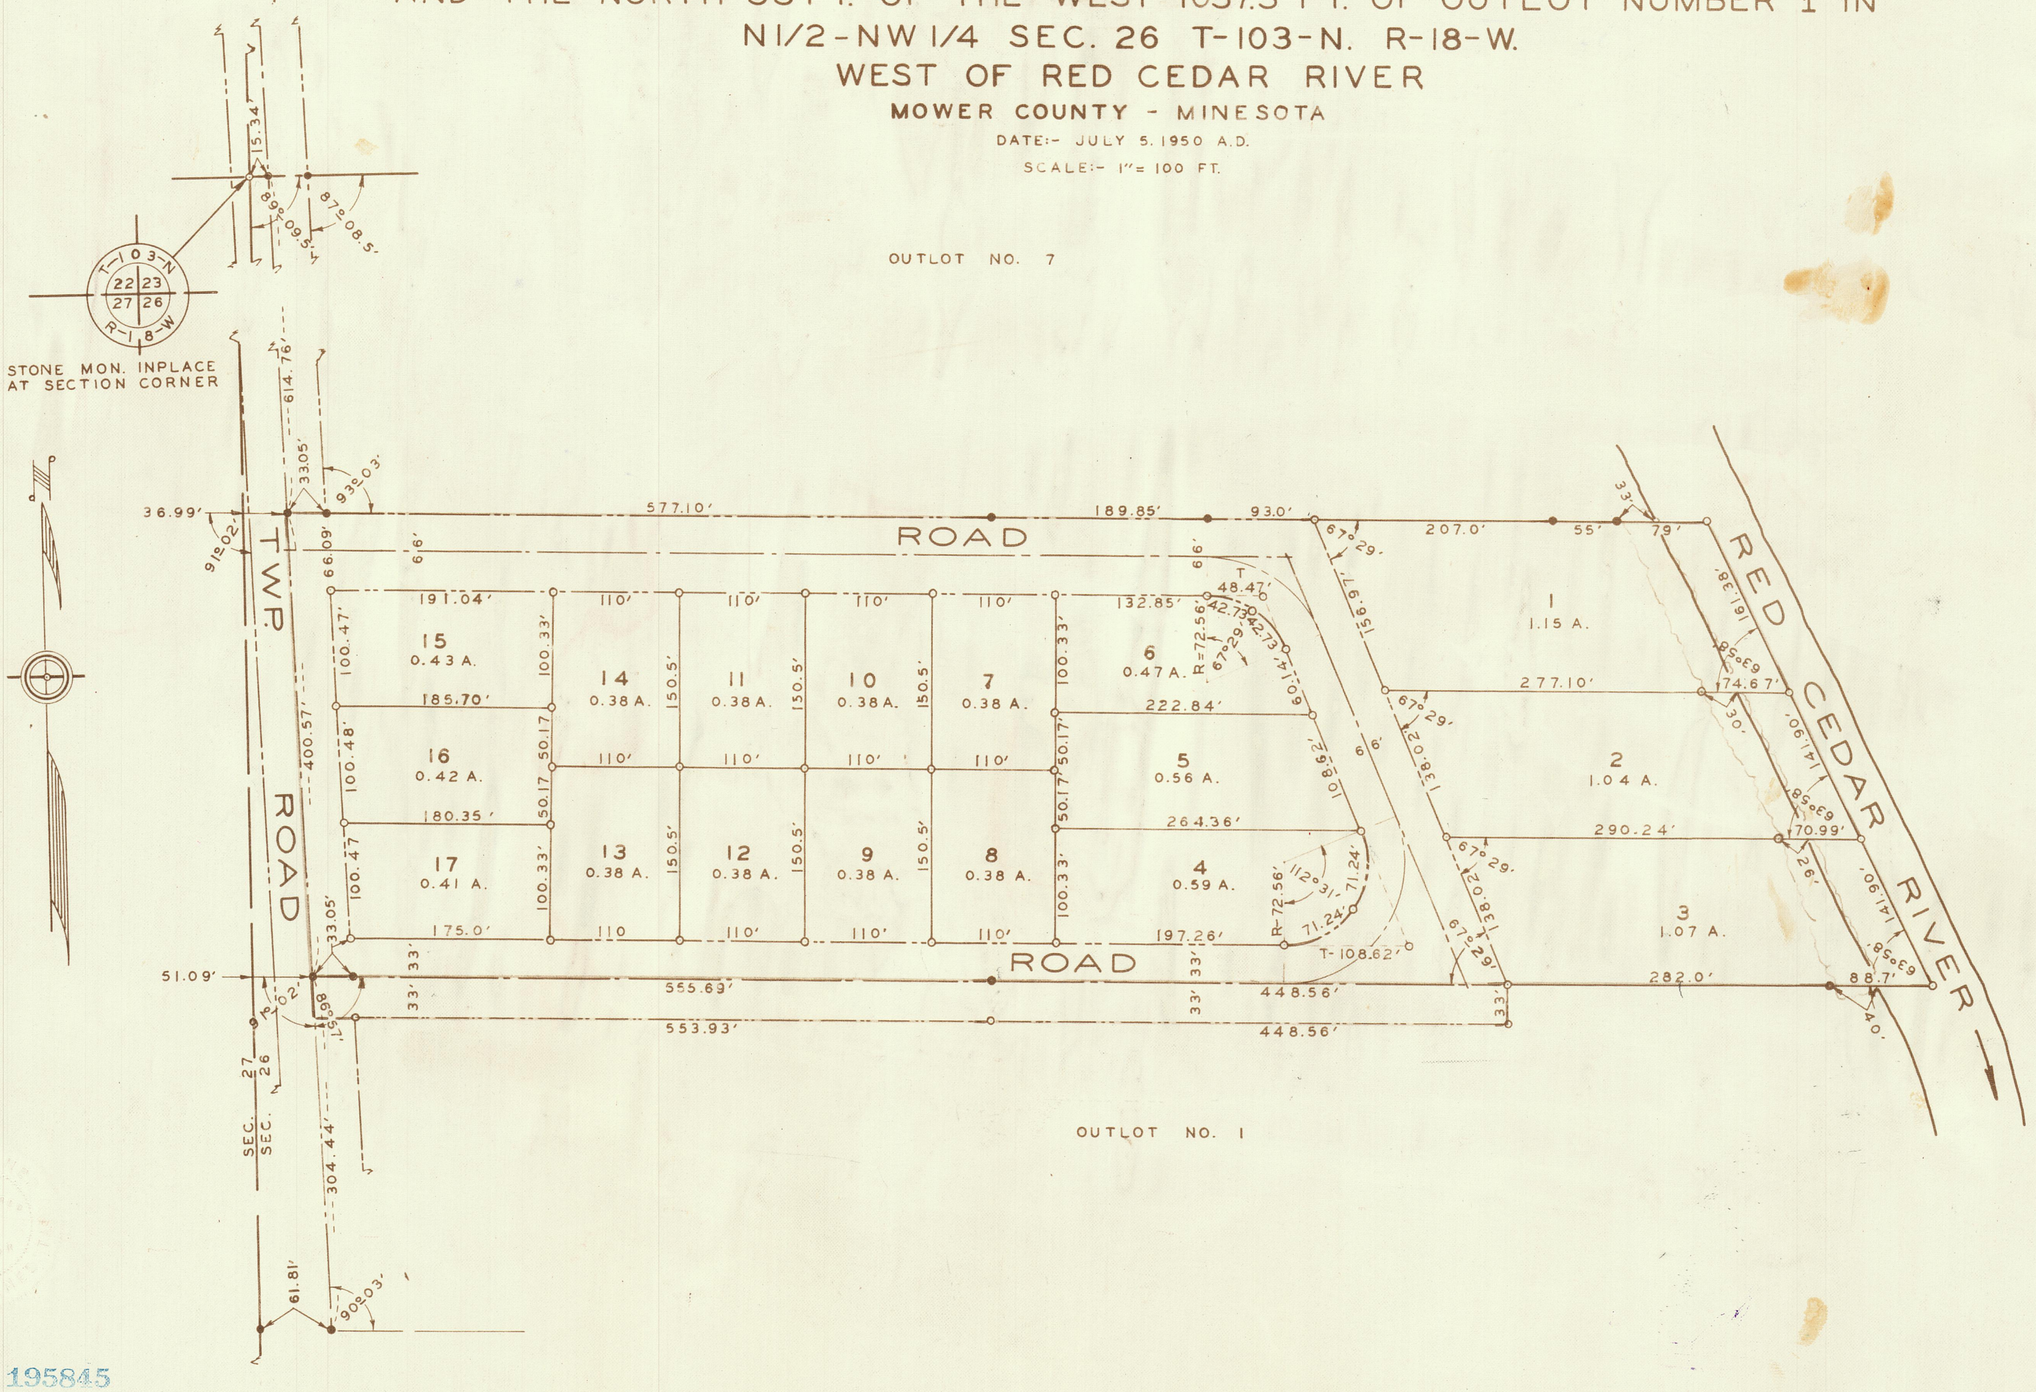

INCLUDED IN	ACREAGE AREAS	
OUTLOT NO. 2	LOTS	9.18
	ROADS	2.95
	TOTAL	12.13
OUTLOT NO. 1	ROADS	0.79
	TOTAL	0.79

SYMBOLS

- ● IRON MON. FOUND INPLACE
- o IRON STAKE MON. SET
- WOODED AREA

I hereby certify that this survey, plan or report was prepared by me or under my direct supervision and that I am a duly Registered Land Surveyor under the laws of the State of Minnesota.

E. E. Wilner

7/5/1950 Reg. No. 1476

I Hereby certify that taxes for the year 1949 on the land described within are paid.

C. C. Jenny
County Treasurer

Taxes paid and transfer entered this 17 day of July 1950

Clem Kuehnhold
County Auditor.

195845

Office of Register of Deeds
Mower County, Minnesota } SS.

I hereby certify that the within instrument was filed for record on the 12 day of July A. D. 1950 at 3 o'clock P. M. and duly recorded in Book 7 of Plats on page 26

Register of Deeds

By ..... Deputy

CERTIFICATES	BOOK	PAGE
DEDICATION	Wm	634
SURVEYOR'S	Wm	635