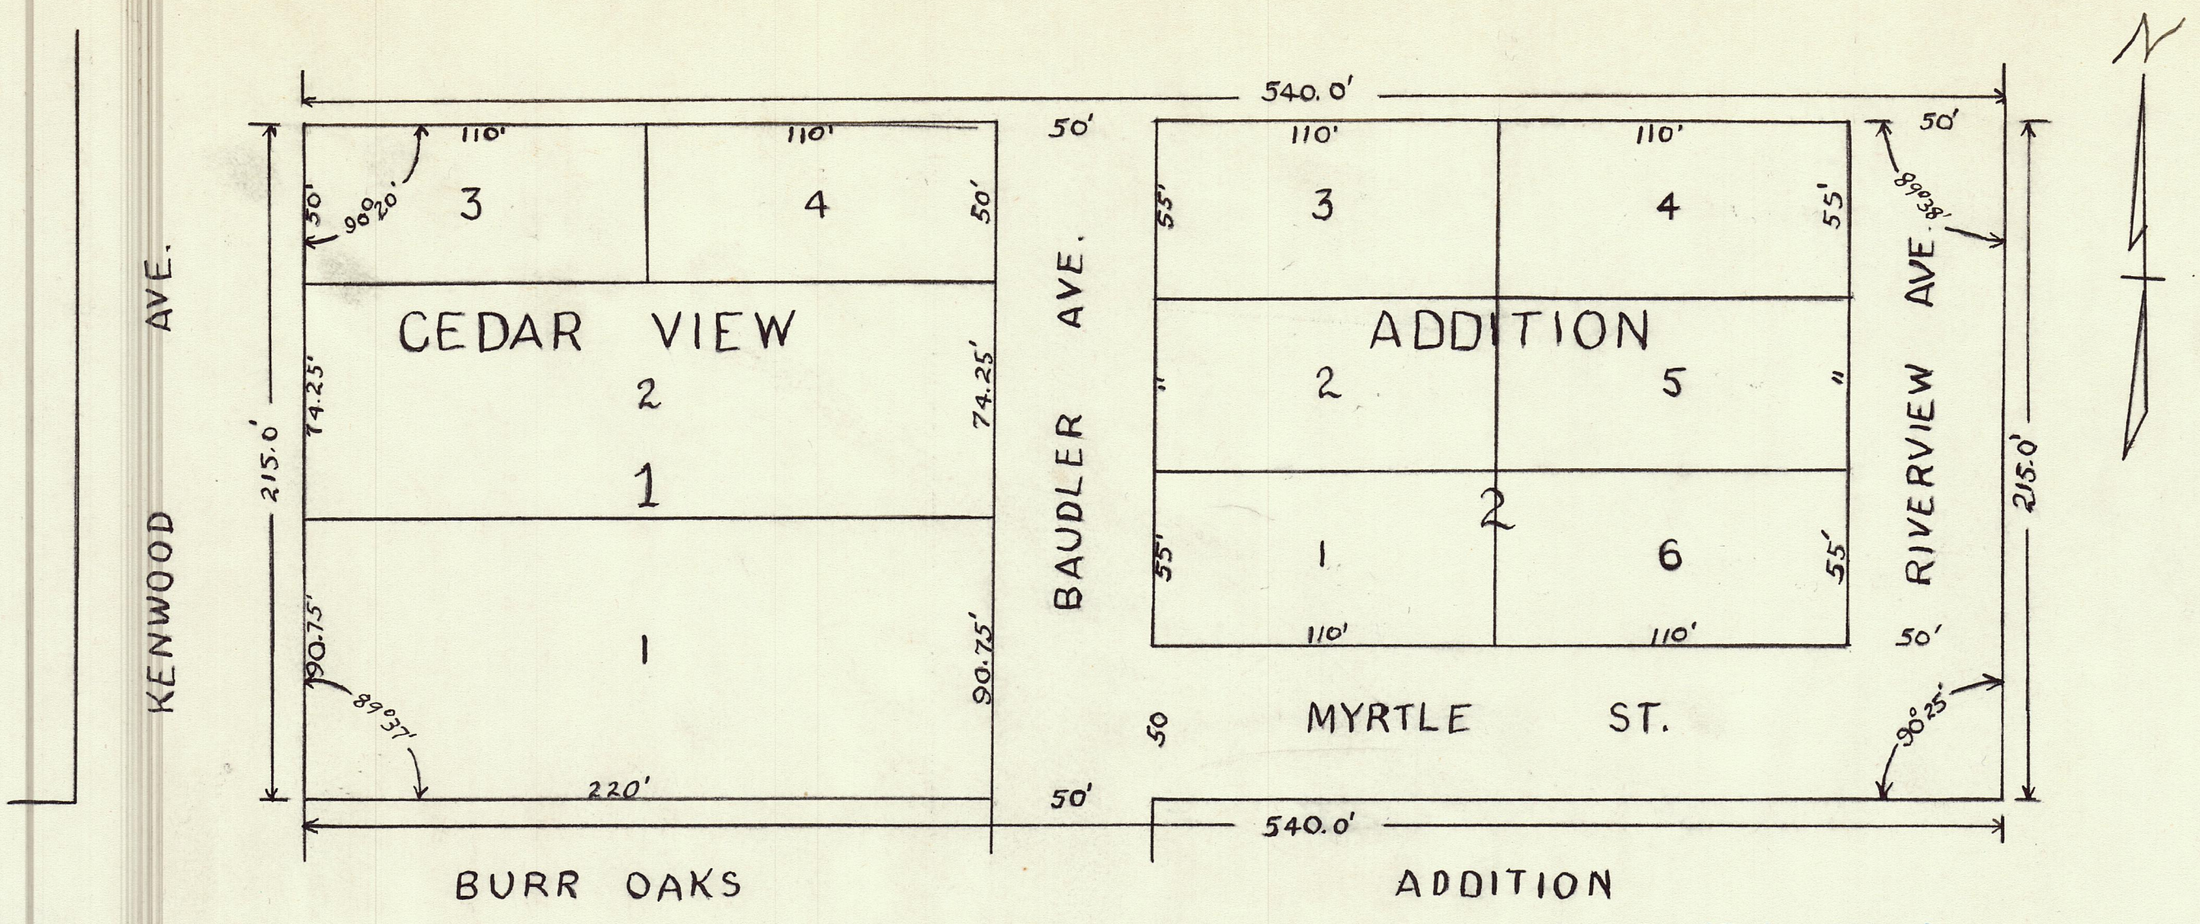


Taxes paid and transfer entered this 27 day of July 1939
C. M. Hubbard
County Auditor
By _____ Deputy

I hereby certify that taxes for the year 1938 on the lands described within are paid.
C. C. Terry
County Treasurer
By

CEDAR VIEW ADDITION
TO
AUSTIN, MINN.

IN THE NW'4 OF THE SE'4 SEC. 34-T103N-R18W
OTTO BAUDLER & CARL BAUDLER--- OWNERS

MAY 1939 — SCALE 1"=50'

G. H. Brown
REGISTERED LAND SURVEYOR

Office of Register of Deeds } SS.
Mower County, Minnesota }

I hereby certify that the within instrument was filed for record on the 27 day of July A. D. 1939 at 10 o'clock a M. and duly recorded in Book 5 of Plats on page 8.

Geo. L. Jennings
Register of Deeds
By Pearl McEwen Deputy

For Certificates see R of Miscellaneous on Page 593 also see Book "R" of Miscel. page 612.