

OFFICIAL PLAT


COLLEGE PARK

IN THE SW1/4 SE1/4 & SE1/4 SW1/4 SECTION 33–T103N–R18W
CITY OF AUSTIN COUNTY OF MOWER STATE OF MINNESOTA

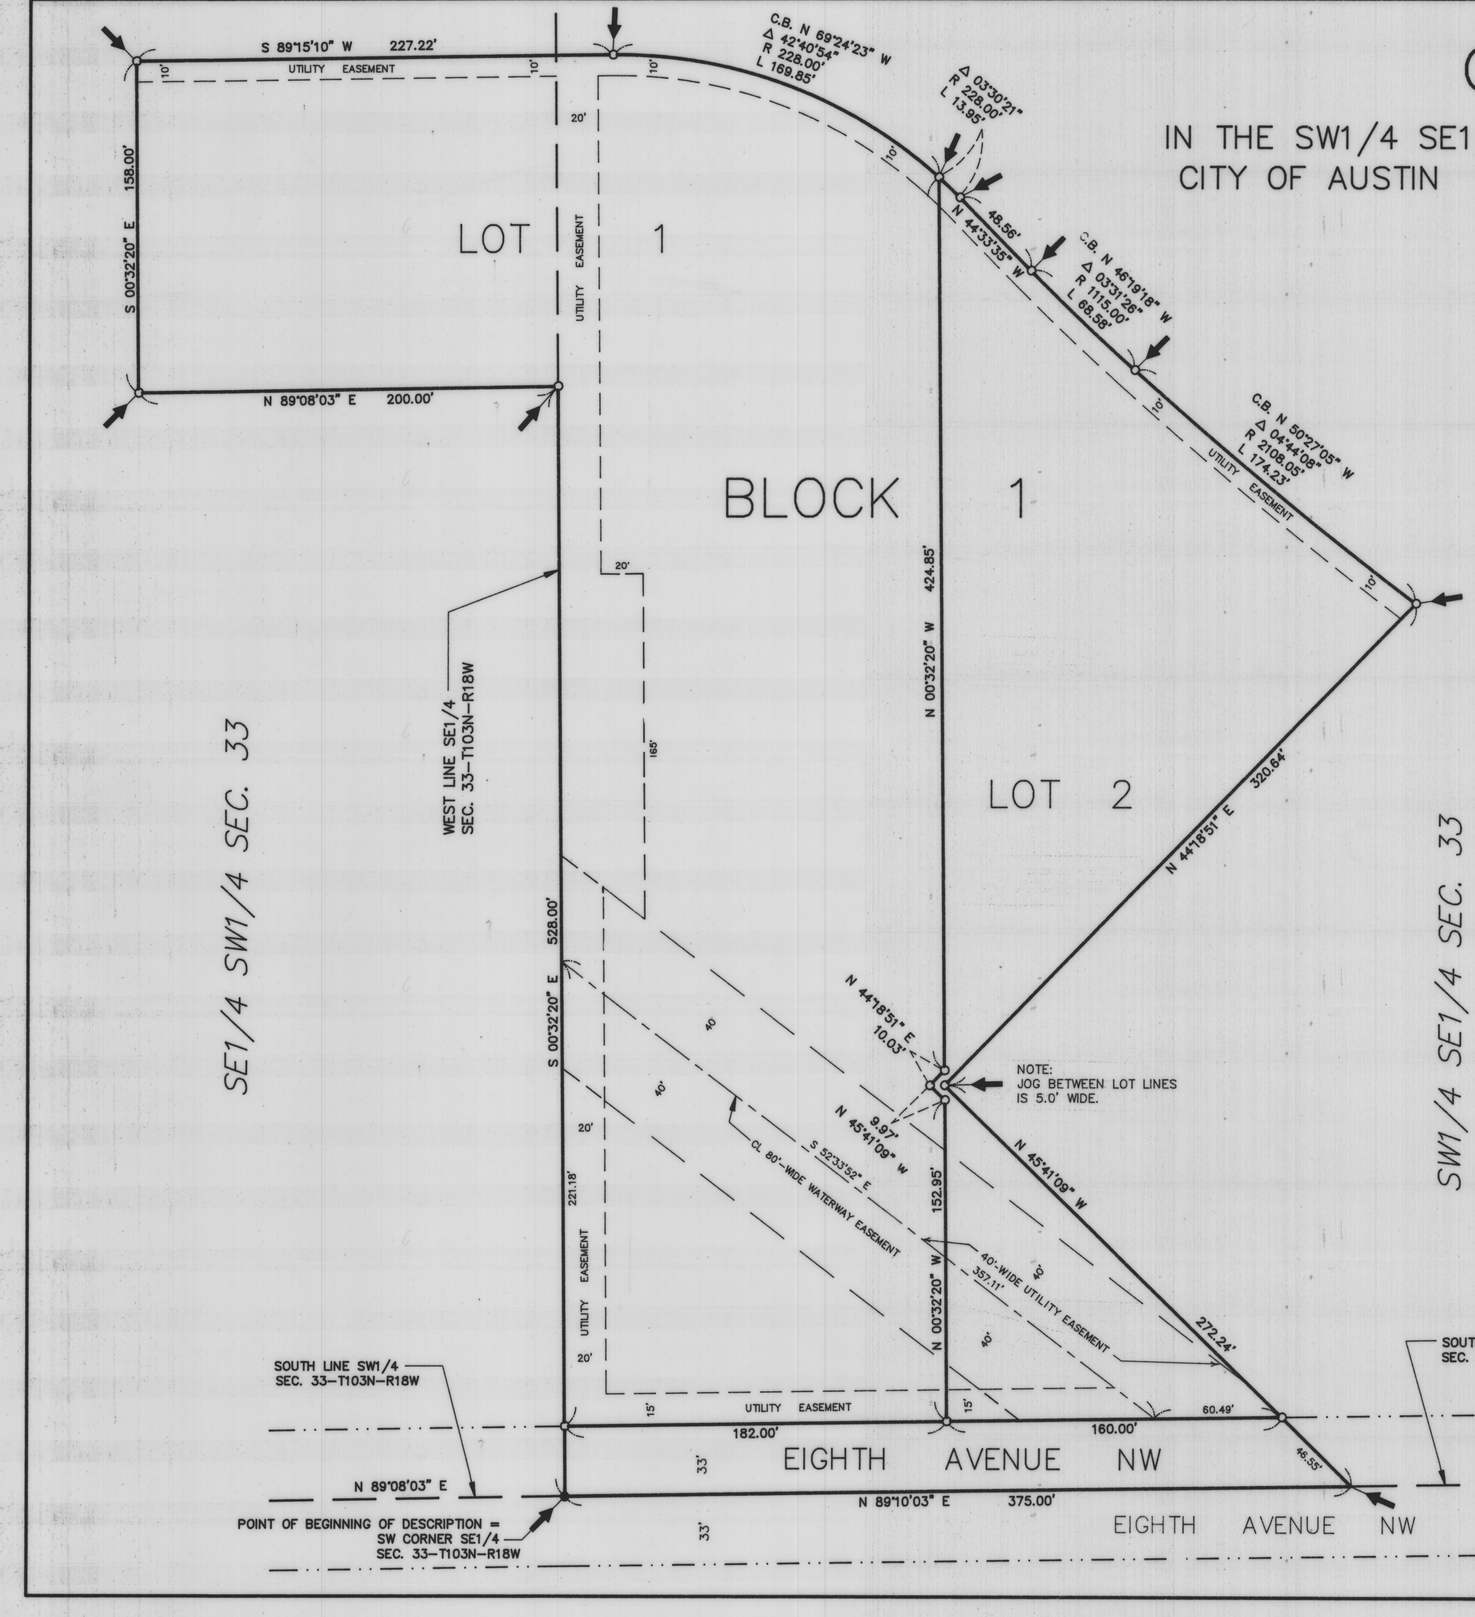

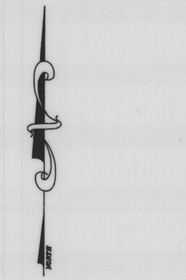

INDEX MAP

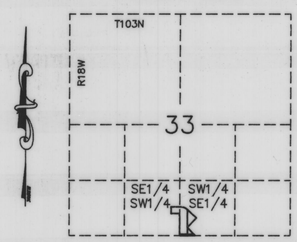

PLATTED AREA = 5.03 ACRES ±

LEGEND

- ○ = 5/8" ø x 16" iron stake monument (capped RLS 13807) – Placed
- ● = Iron stake monument – Found
- ⟵ = Subdivision Plat Corner

BASIS OF BEARING SYSTEM :

ALL BEARINGS ARE BASED UPON THE BEARING OF THE SOUTH LINE OF THE SE1/4 SECTION 33–T103N–R18W, WHICH IS ASSUMED TO BE NORTH 89°10'03" EAST.

JONES, HAUGH & SMITH INC
CONSULTING ENGINEERS & LAND SURVEYORS
515 SOUTH WASHINGTON AVENUE
ALBERT LEA, MINNESOTA 56007

MARCH 1995

DRAWN BY GENE E. BUHR, EIT