
Surveyor's Certificate and Dedication Certificate recorded in Book 109 of Deeds, Page 636.

Ord Ordinance #375 Recorded in Book "R" of Miscel page 541 - as to Block 4 -

Now Crane's Second Addition to Austin See "2" of Misc. 247

Ordinance # 354 (Resolution 1315) Dated Sept 20, 1935. Filed for record Oct. 14, 1935.

Geo. L Jennings Register of Deeds.

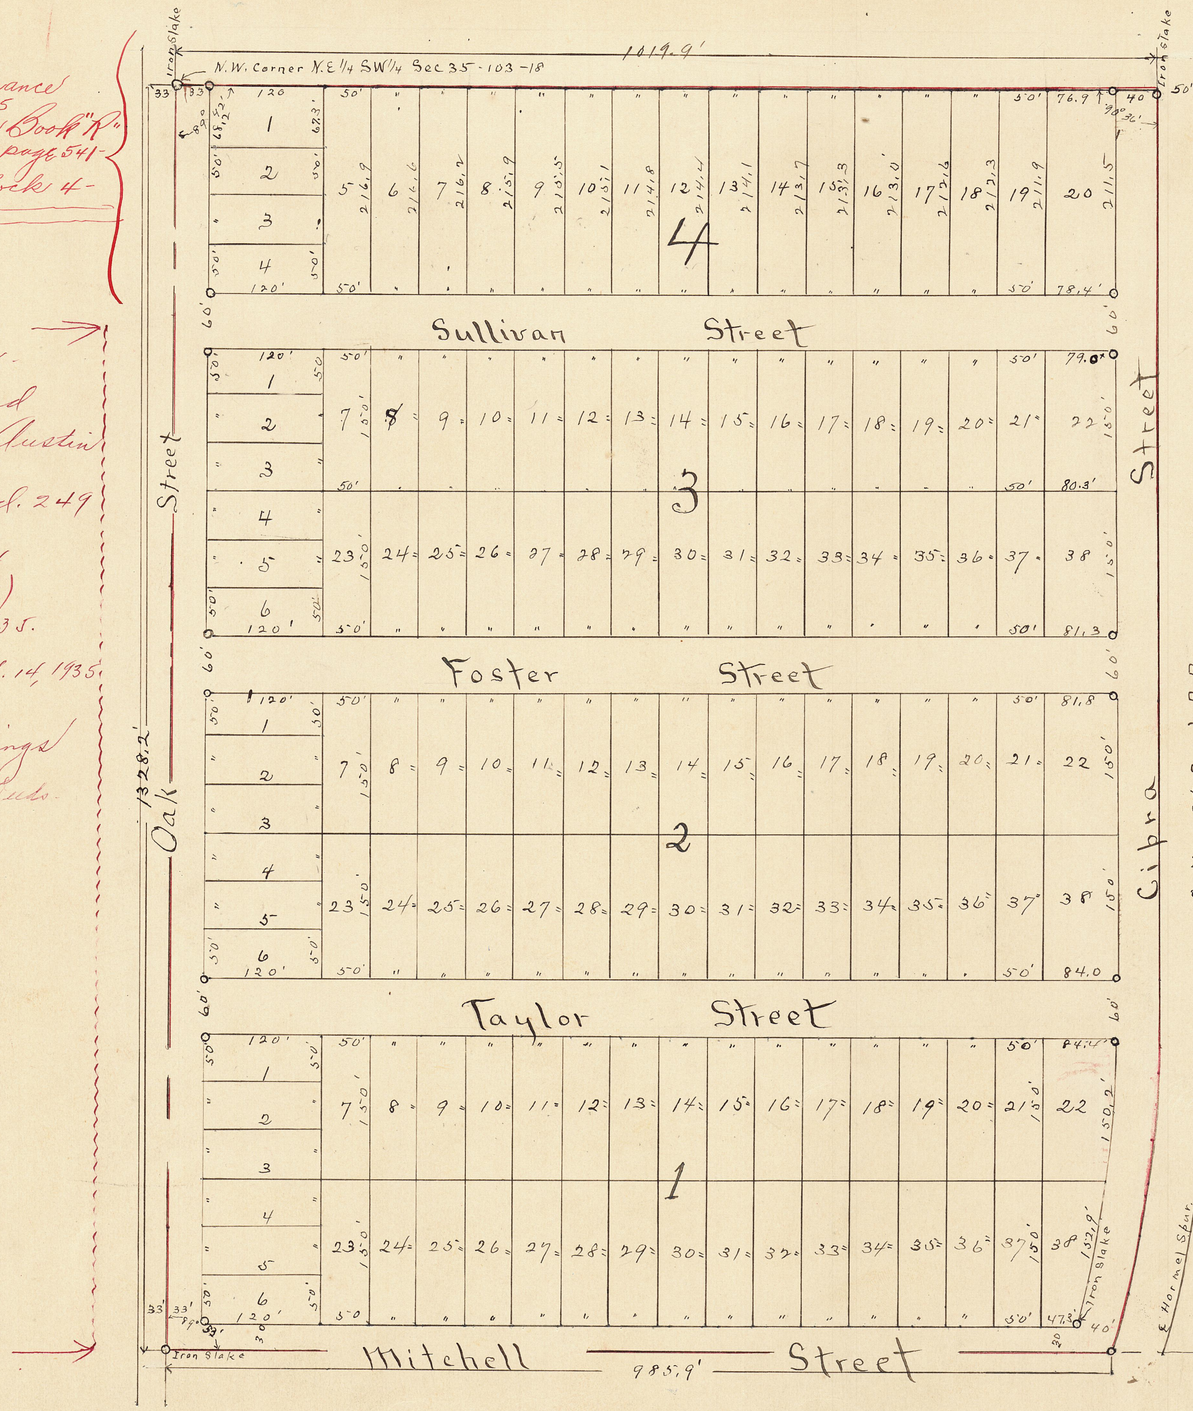

Crane's Addition

Located in the
NW 1/4 NE 1/4 SW 1/4 Sec. 35-103-18
Town of Lansing
Mower Co. Minnesota
Scale 1" - 100'

Symbols
- o Iron Markers. Steel Posts
- ● Gas pipe
- ⊕ Stone with + Mark.

108968

Office of Register of Deeds, Mower County, State of Minnesota.

I hereby certify that the within instrument was filed for record in this office on the 3d day of January A.D. 1936 at 10 o'clock A.M. and duly recorded in book 4 of Plats page 34

J. J. Ford Register of Deeds
By B. E. Wachsch Deputy

Taxes paid and transfer entered this 3 day of January 1936
C. W. Hilstad County Auditor.

I hereby Certify that taxes for the year 1935 on the lands described within are paid.
C. C. Terry County Treasurer