
CRESTHAVEN SECOND ADDITION


IN THE SE ¼ NE ¼ SECTION 5, T. 102 N., R. 18 W.
COUNTY OF MOWER STATE OF MINNESOTA

BOLT - NW Cor., SE ¼ NE ¼ Sec. 5, T. 102 N., R. 18 W.


EASEMENT DETAILS

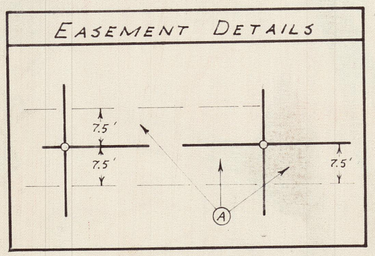

INDEX MAP
3" = 1 MILE

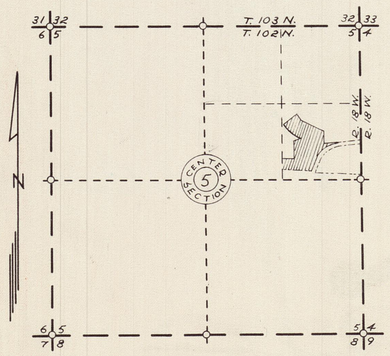

PLATTED AREA: 9.83 Ac.

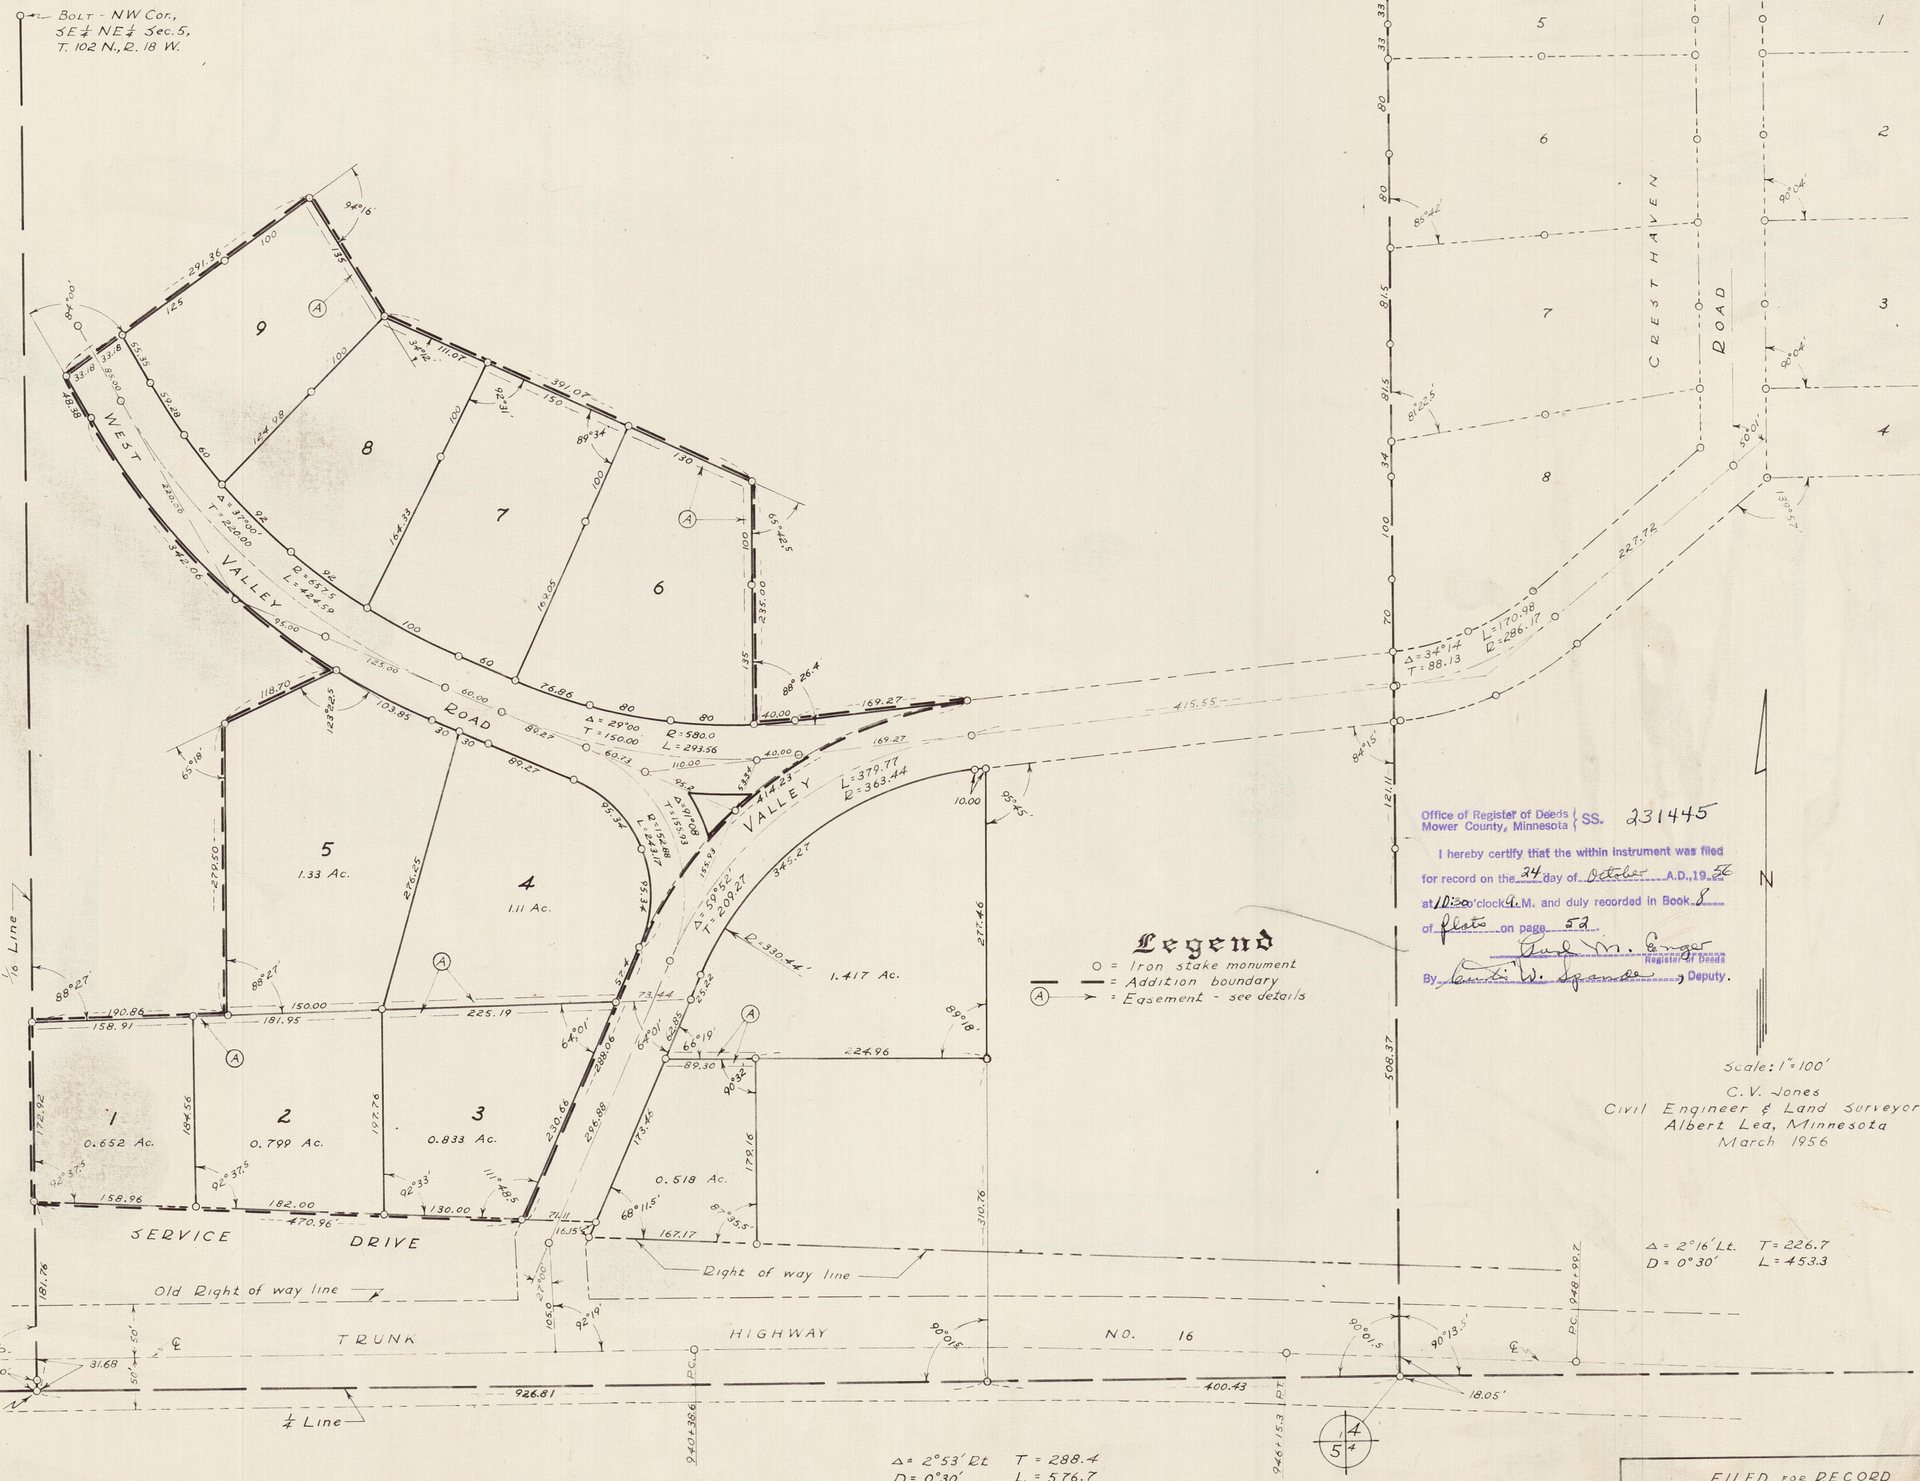

Legend
○ = Iron stake monument
— = Addition boundary
(A) → = Easement - see details

Office of Register of Deeds, Mower County, Minnesota } SS. 231445

I hereby certify that the within instrument was filed for record on the 24 day of October A.D., 19 56 at 10:30 o'clock A.M. and duly recorded in Book 8 of Plats on page 52

Carl M. Enger, Register of Deeds
By Curtis W. Sprandel, Deputy.

Scale: 1" = 100'

C.V. Jones
Civil Engineer & Land Surveyor
Albert Lea, Minnesota
March 1956

I hereby certify that taxes for the year 1955 on the land described within are paid.

C.C. Terry
R.P. County Treasurer

Taxes paid and transfer entered this 24 day of Oct. 1956

Graham R. Wylie
County Auditor.

FILED for RECORD		
CERTIFICATES	BOOK	PAGE
Dedication	1/2	483.
Surveyor's	1/2	483.

Carl M. Enger, Register of Deeds — Oct. 24, 56 Date

By: Curtis W. Sprandel, Dpty.