
OFFICIAL PLAT

CRESTWOOD HILLS FOURTH ADDITION

IN THE N1/2 SE1/4 SECTION 5–T102N–R18W

CITY OF AUSTIN COUNTY OF MOWER STATE OF MINNESOTA

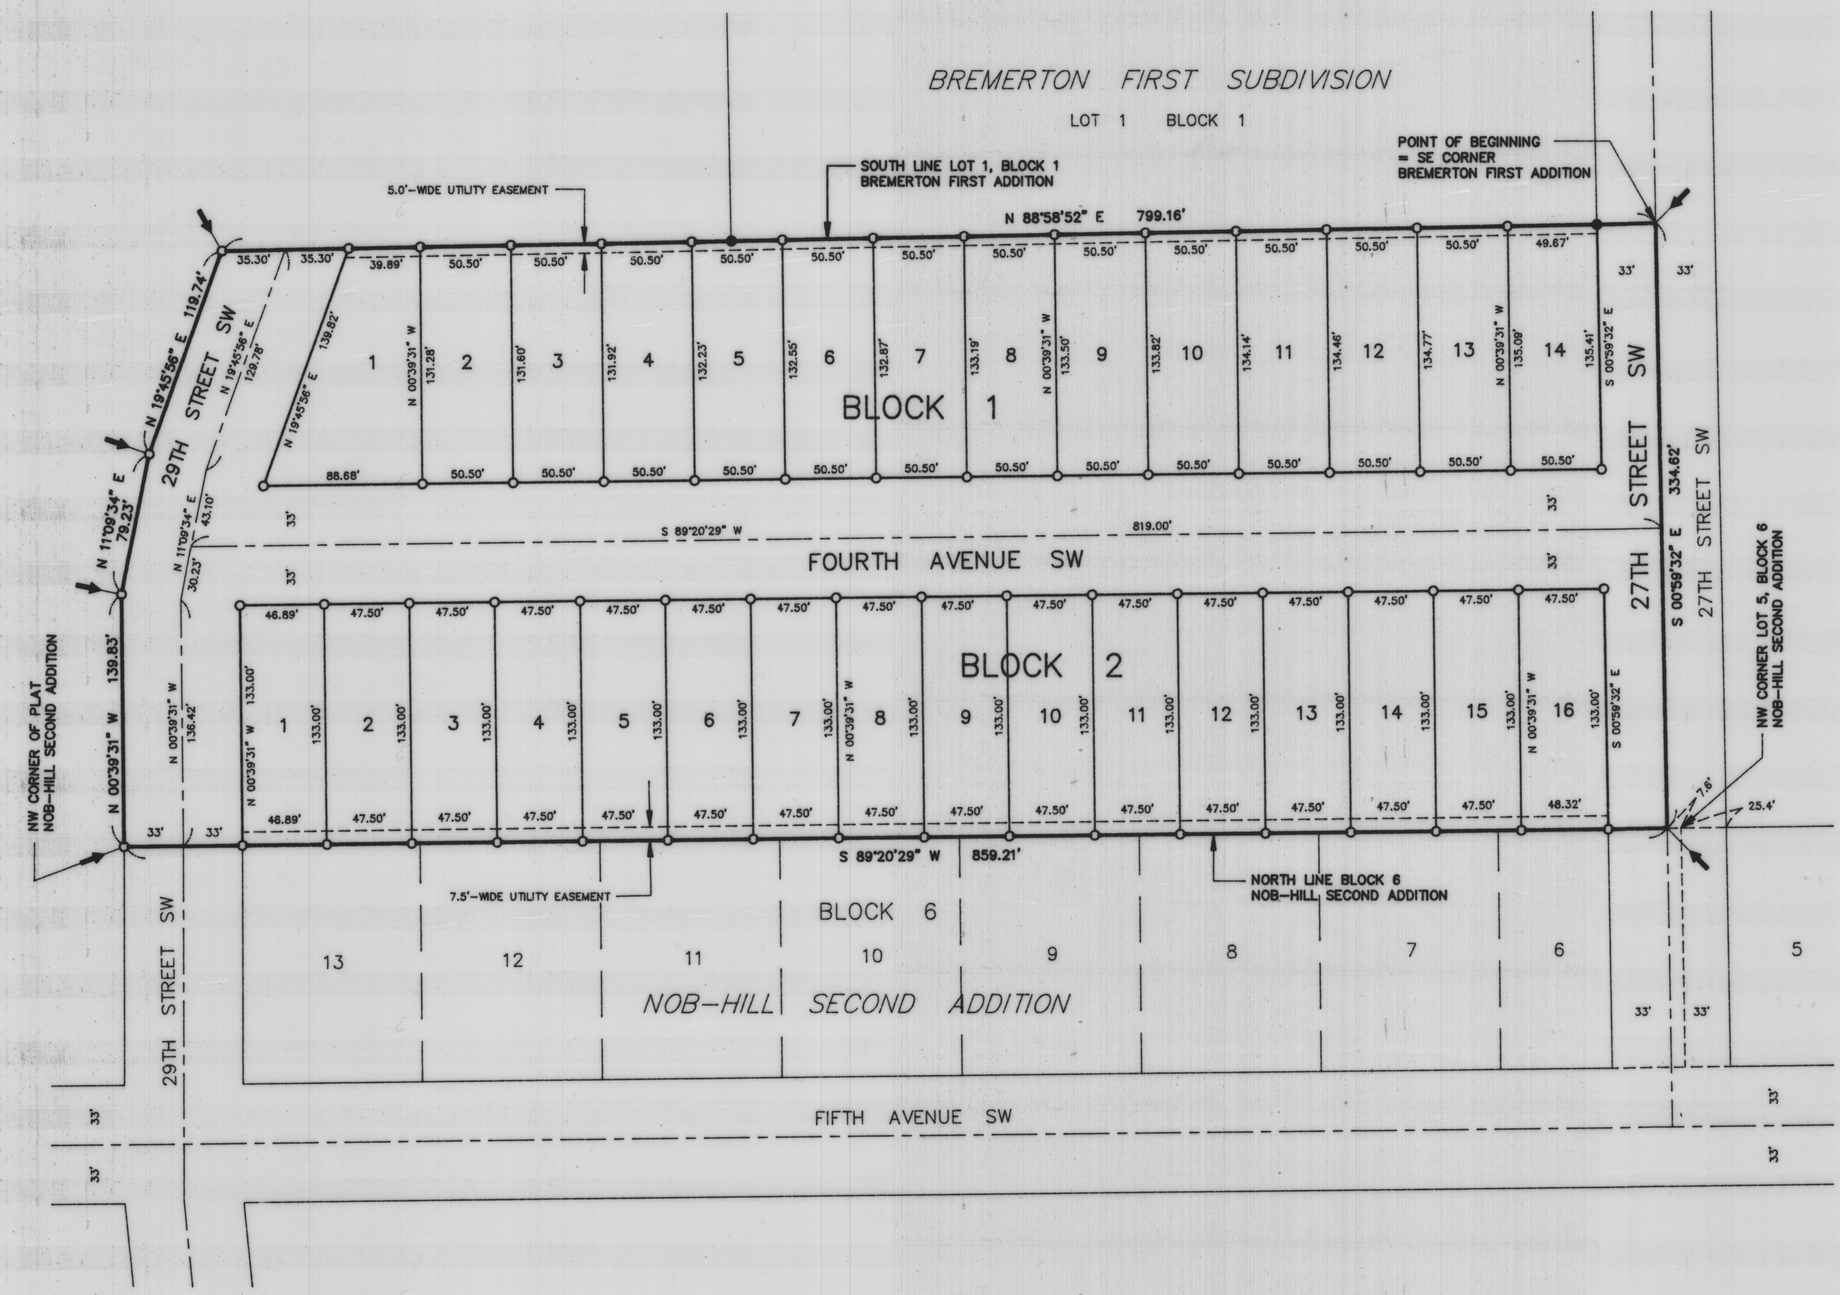


0 50 150

25 100

SCALE IN FEET

INDEX MAP

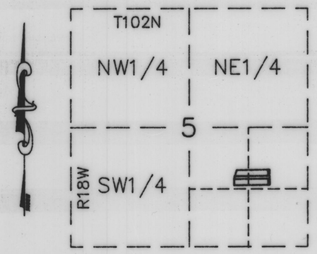

PLATTED AREA = 6.42 ACRES ±

LEGEND

- ○ = 5/8" ø x 16" iron stake monument (capped RLS 13807) – Placed
- ● = Iron stake monument – Found
- ⟵ = Subdivision Plat Corner

BASIS OF BEARING SYSTEM :

ALL BEARINGS ARE BASED UPON THE BEARING OF THE EAST LINE OF BREMERTON FIRST ADDITION, WHICH IS ASSUMED TO BE SOUTH 01°00'38" EAST.

JONES, HAUGH & SMITH INC

CONSULTING ENGINEERS & LAND SURVEYORS

515 SOUTH WASHINGTON AVENUE

ALBERT LEA, MINNESOTA 56007

OCTOBER 1995

DRAWN BY GENE E. BUHR, EIT