
PLAT OF
DECKER ACRES
OUT LOTS
In N.W. ¼ of Sec. № 1 - T.102N. - R.18W.

Chester A. Veseman & Wife Emma - Owners.

May 1936. A. C. White - Reg. Land Surv

Scale 3/4" = 100'

0 100' 200'

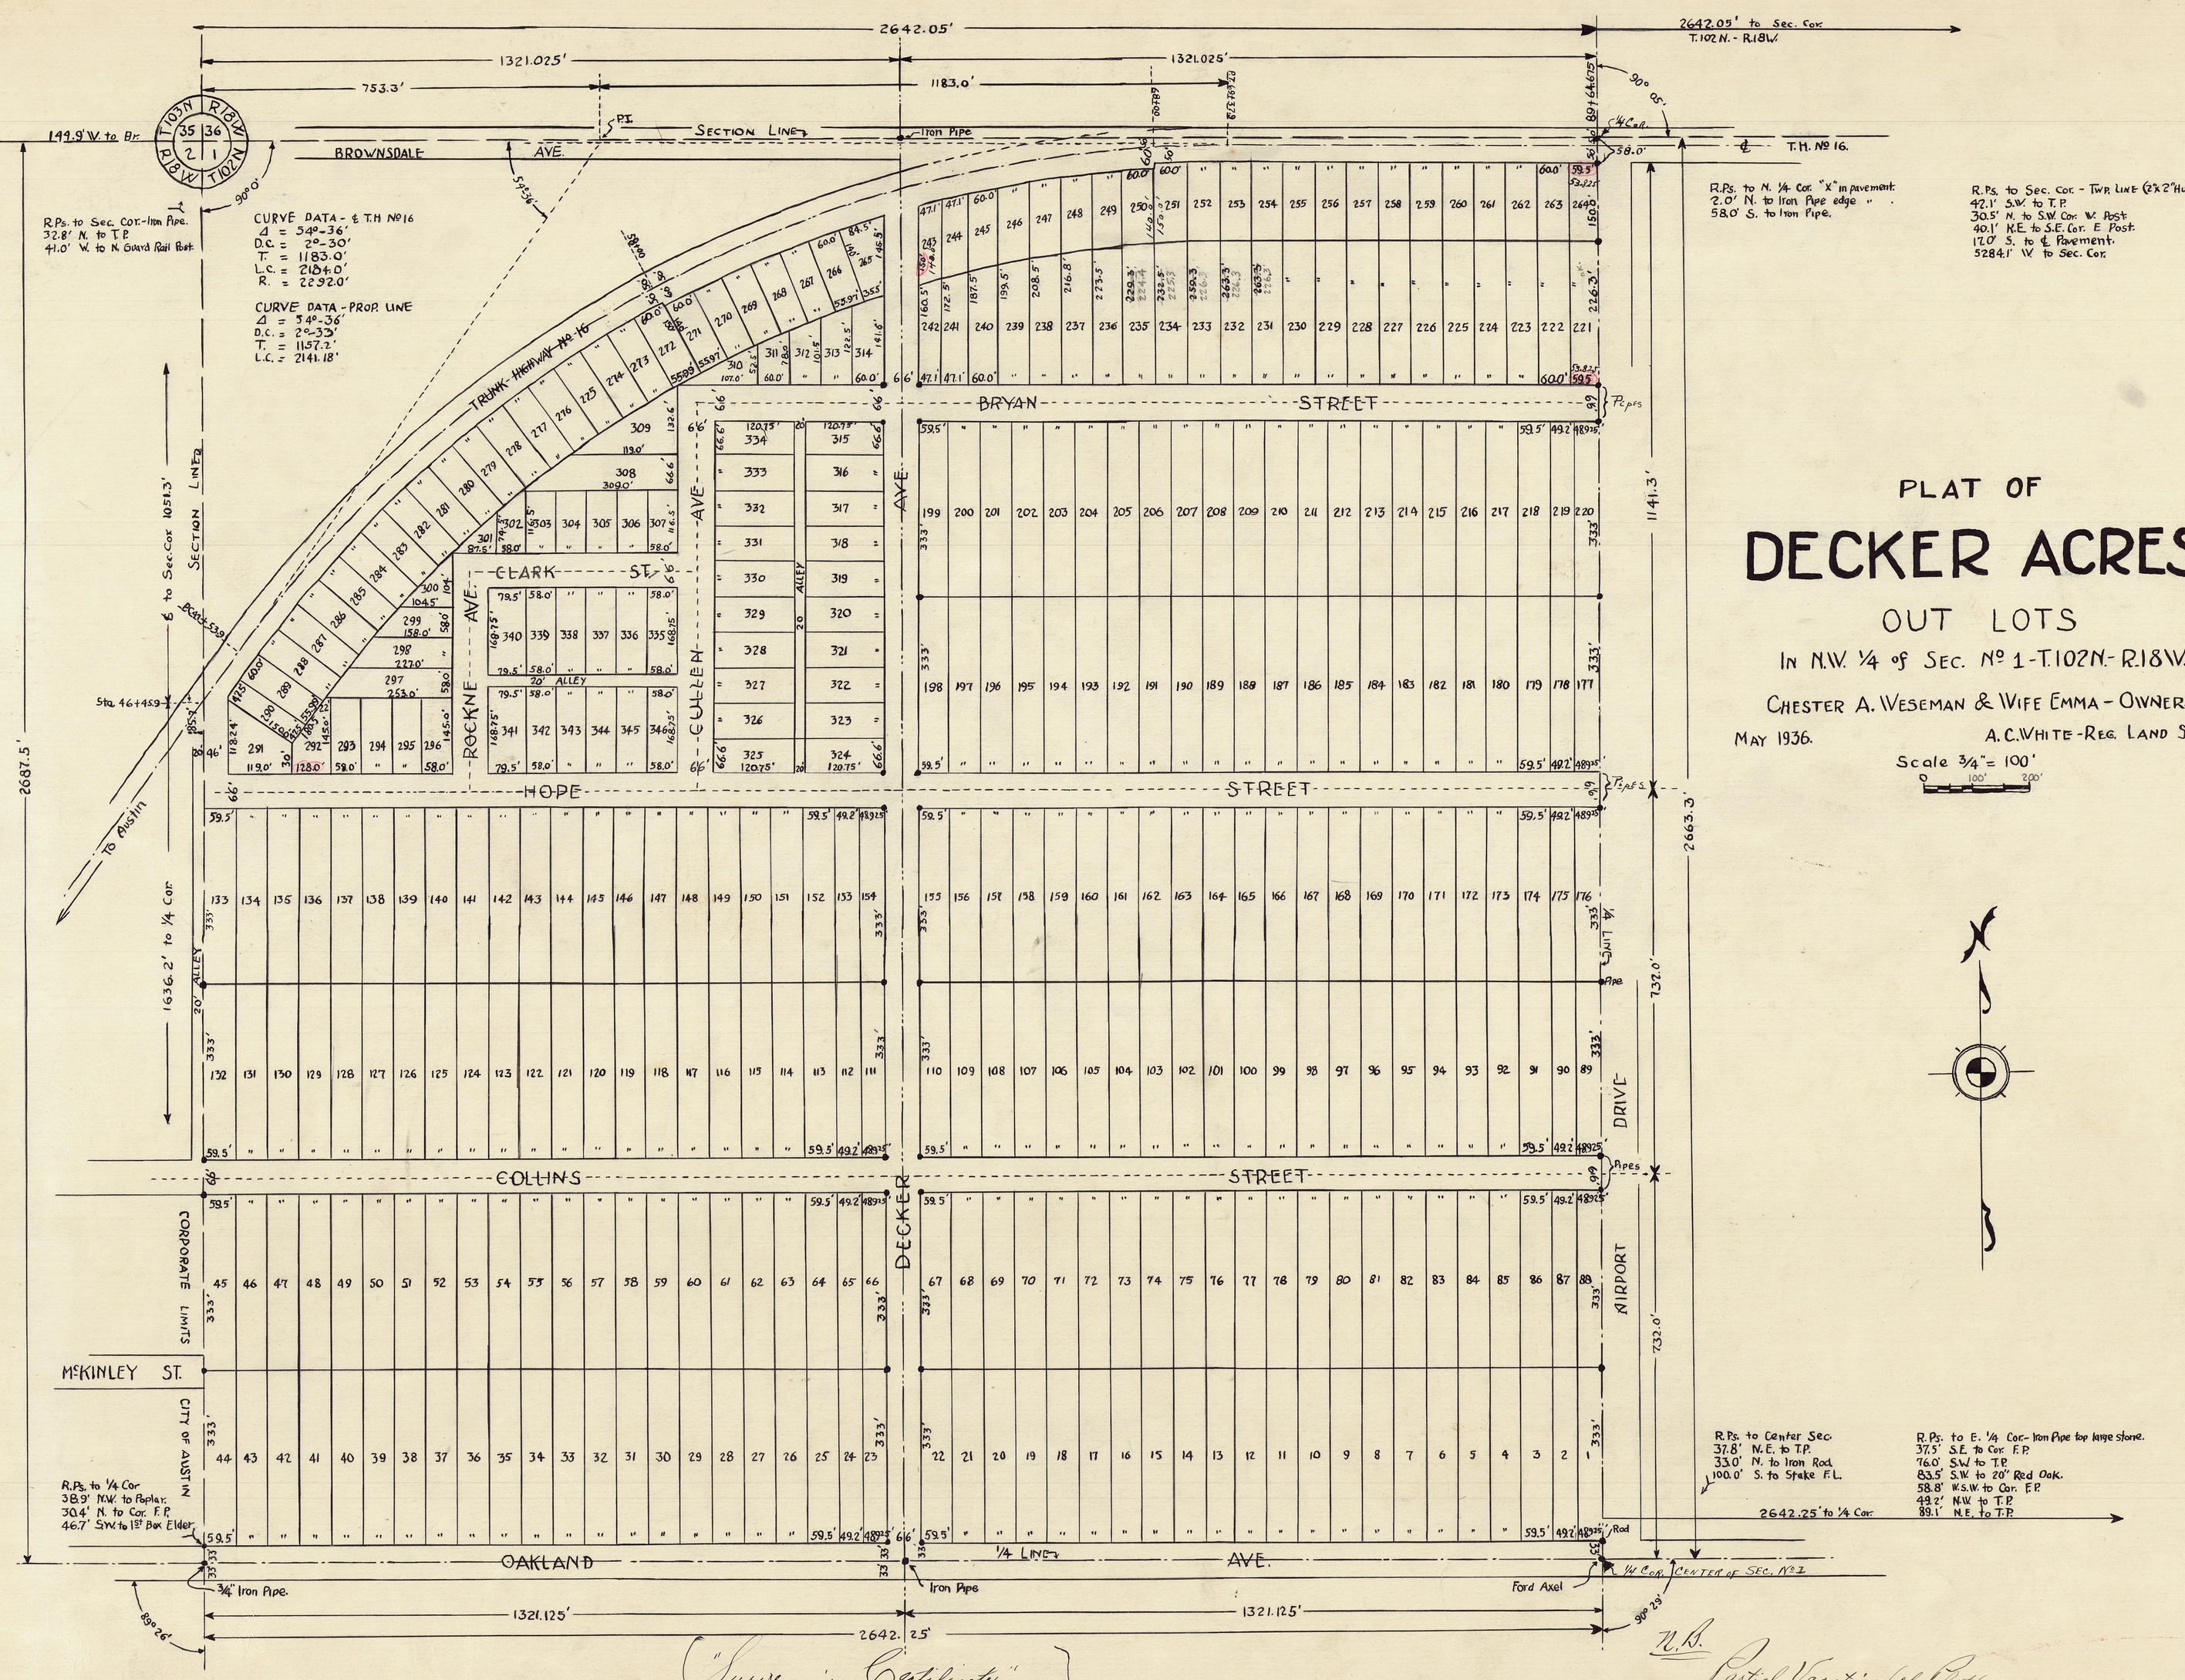

I hereby certify that taxes for the year 1935 on the lands described within are paid.

C. C. Jenny
County Treasurer

#129451

Office of Register of Deeds, Mower County, State of Minnesota.

I hereby certify that the within instrument was filed for record in this office on the 16th day of May A.D. 1936 at 1 o'clock P.M. and duly recorded in book 3 of Plats page 34

Glen L. Jennings
By Deputy

"Surveyor's Certificate"
"Dedication Certificate"
"County Auditor's Certificate"
} See Book "Z" of Miscellaneous Page 424.
Also: Affidavit of Identity See Book "Z" page 466.

U.S. Partial Vacation of Plat See Book 119 of Deeds Page 263. Oak Lots 260 to 346. 7/13 — Ordinance # 387 - See "Rm" page 503.