
PLAT
OF
DOBBINS CREST ADDITION
AUSTIN, MINNESOTA
A subdivision in the S.E.1/4 of the S.W.1/4
Section 36 T.103 N. R. 18 W. of the 5th P.M.
Scale - 1" = 100'

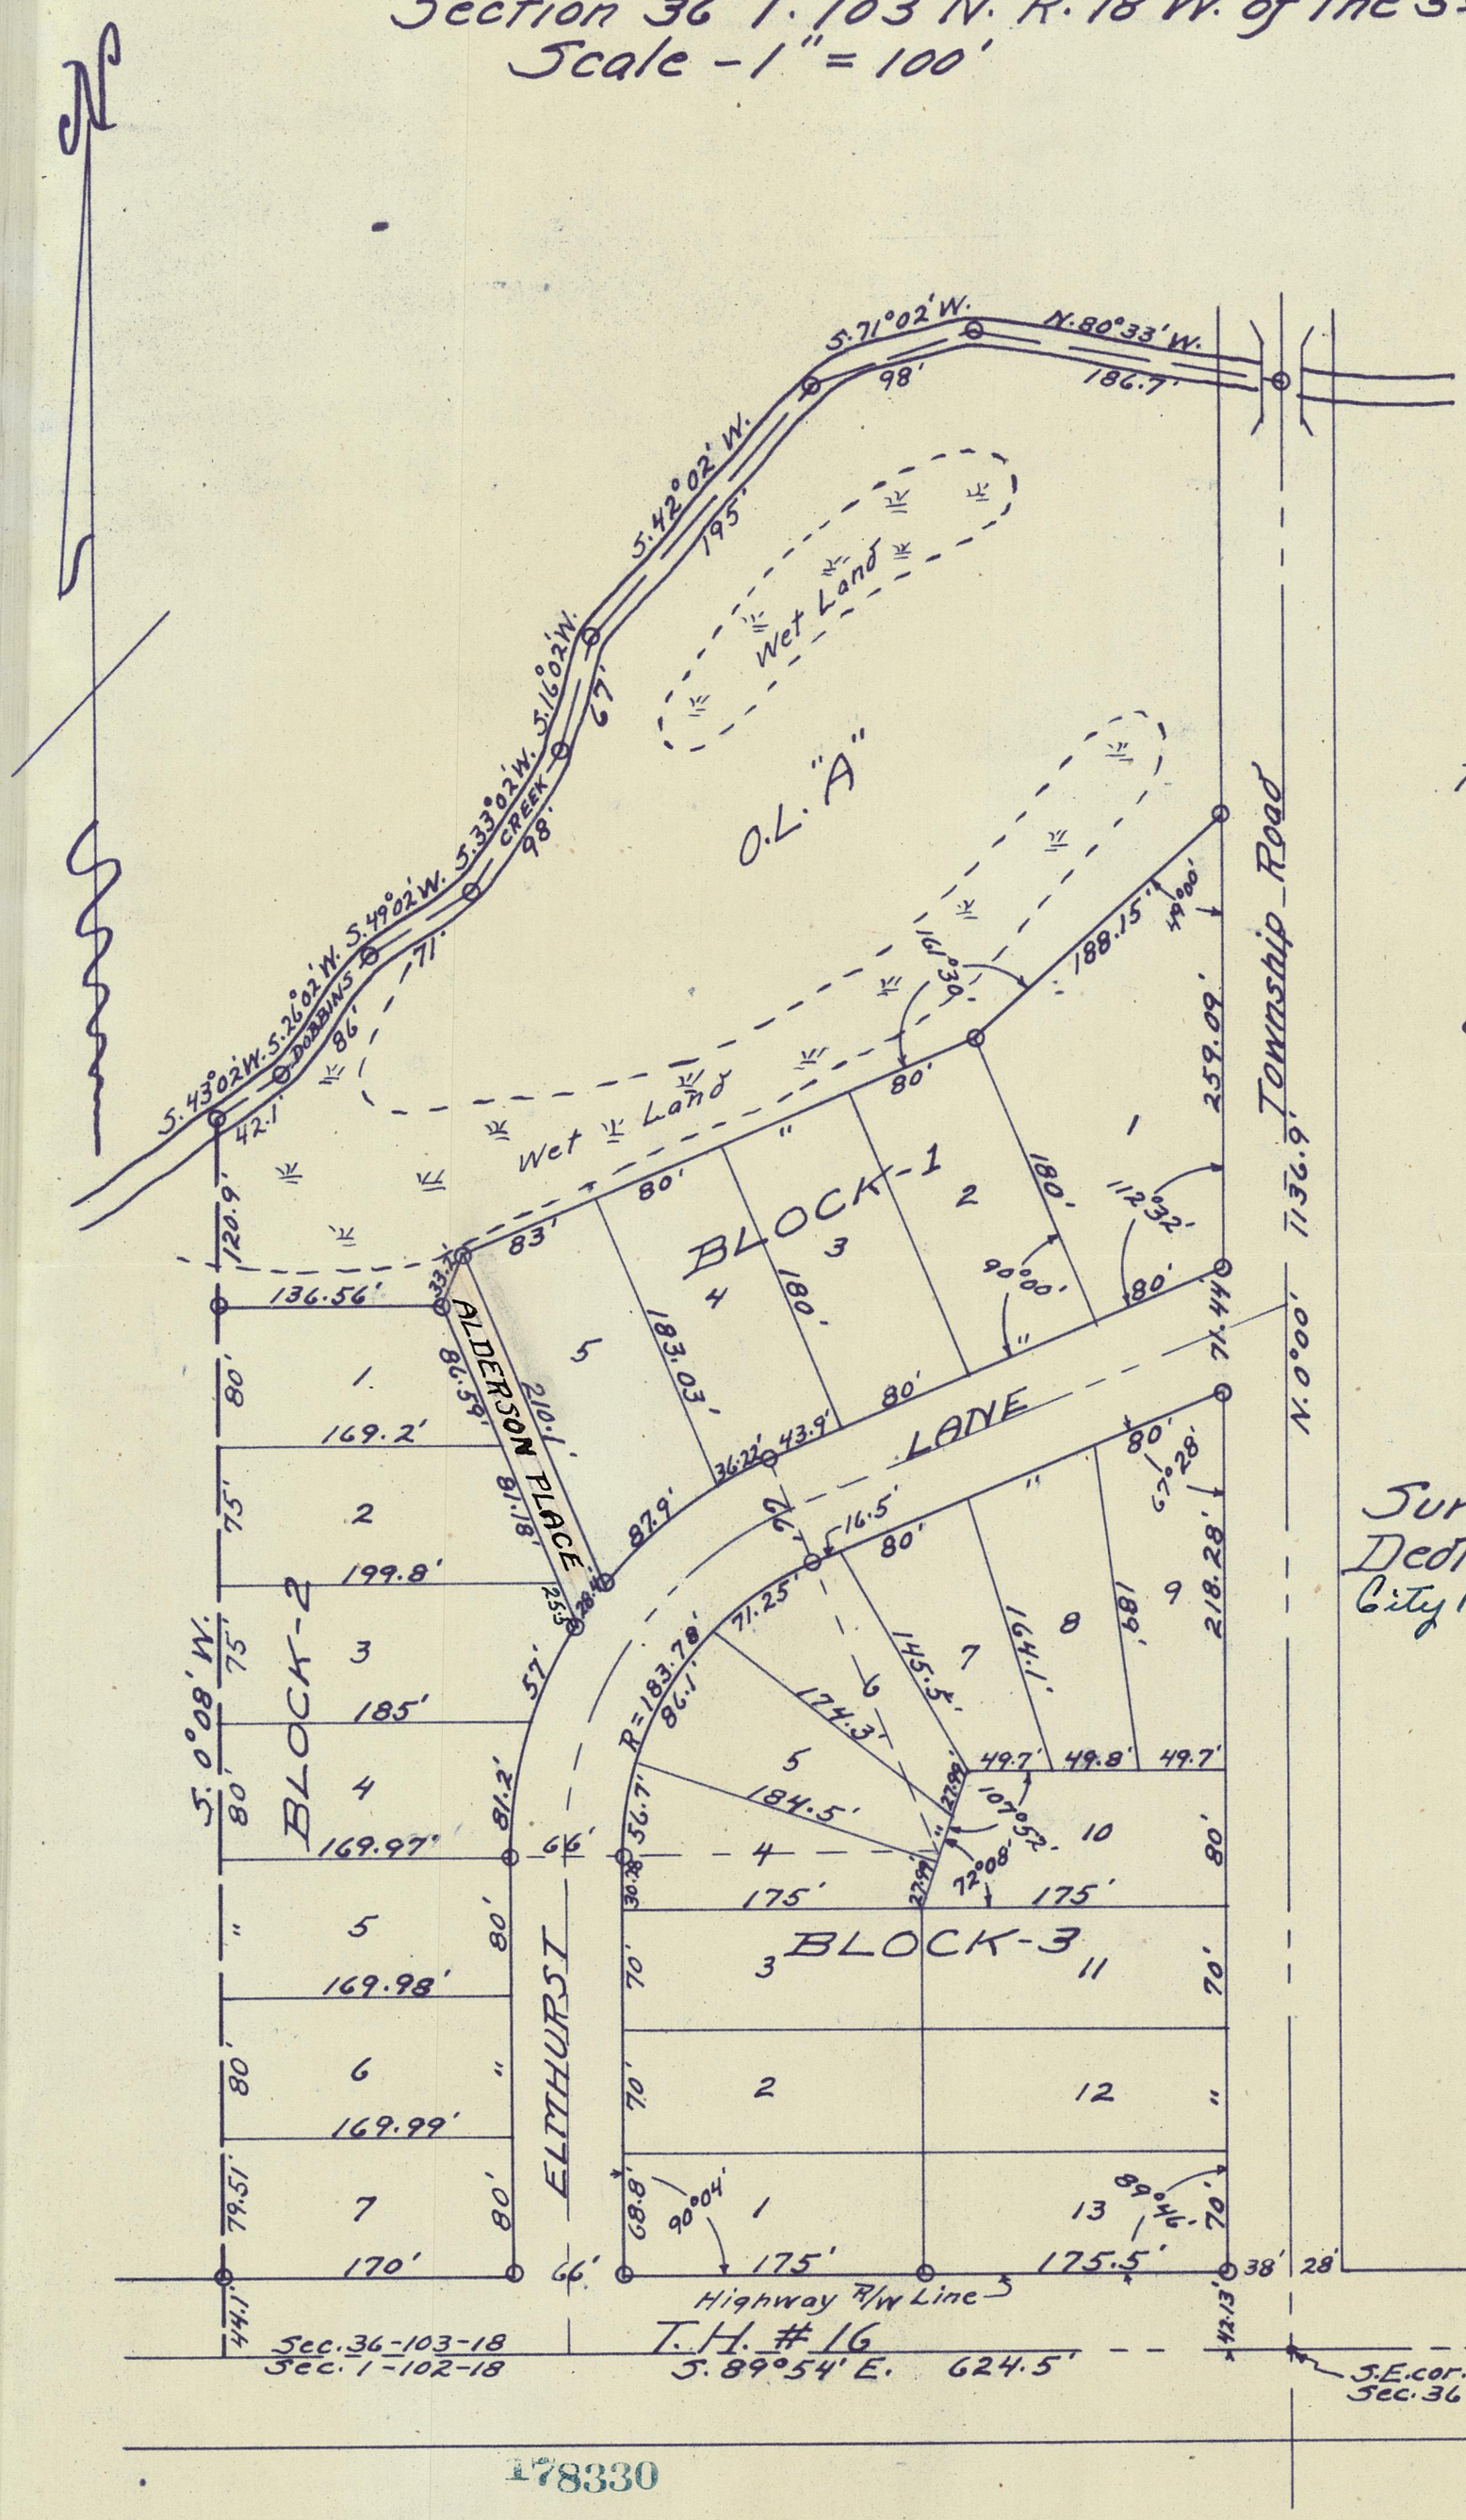

Note - Iron monuments are placed at all Block corners, and at all angles as shown by small circles on the Plat, except on the north line along the center of Dobbins Creek.

CERTIFICATES

Surveyor - See Book U-m Page 532
Dedication - See Book U-m Page 532
City Recorder's - See Book U-m Page 532

I hereby certify that this survey, plan, or report was prepared by me or under my direct supervision and that I am a duly Registered Land Surveyor under the laws of the State of Minnesota.

L. H. Edison

Date 6/20/47 Reg. No. 432

178330

Office of Register of Deeds
Mower County, Minnesota } SS.

I hereby certify that the within instrument was filed for record on the 15 day of July A.D. 1947 at 11:50 o'clock A M. and duly recorded in Book 5 of Plats on page 46.

Ruel M. Engen
Register of Deeds

By L V Franklin Deputy

I hereby certify that taxes for the year 1946 on the land described within are paid.

C C Denny
County Treasurer

Taxes paid and transfer entered this 15 day of July 1947

O. W. Stubbard
County Auditor.