
PLAT
OF

EDWARDS ADDITION to AUSTIN, MINNESOTA.
A subdivision of lands located in the NE 1/4 of the S.E. 1/4 of Section 2 TWP. 102 N. Range 18 W. of the 5th P.M. Mower County, Minnesota.

Scale - 1 in. = 50 ft. April 10 - 1950

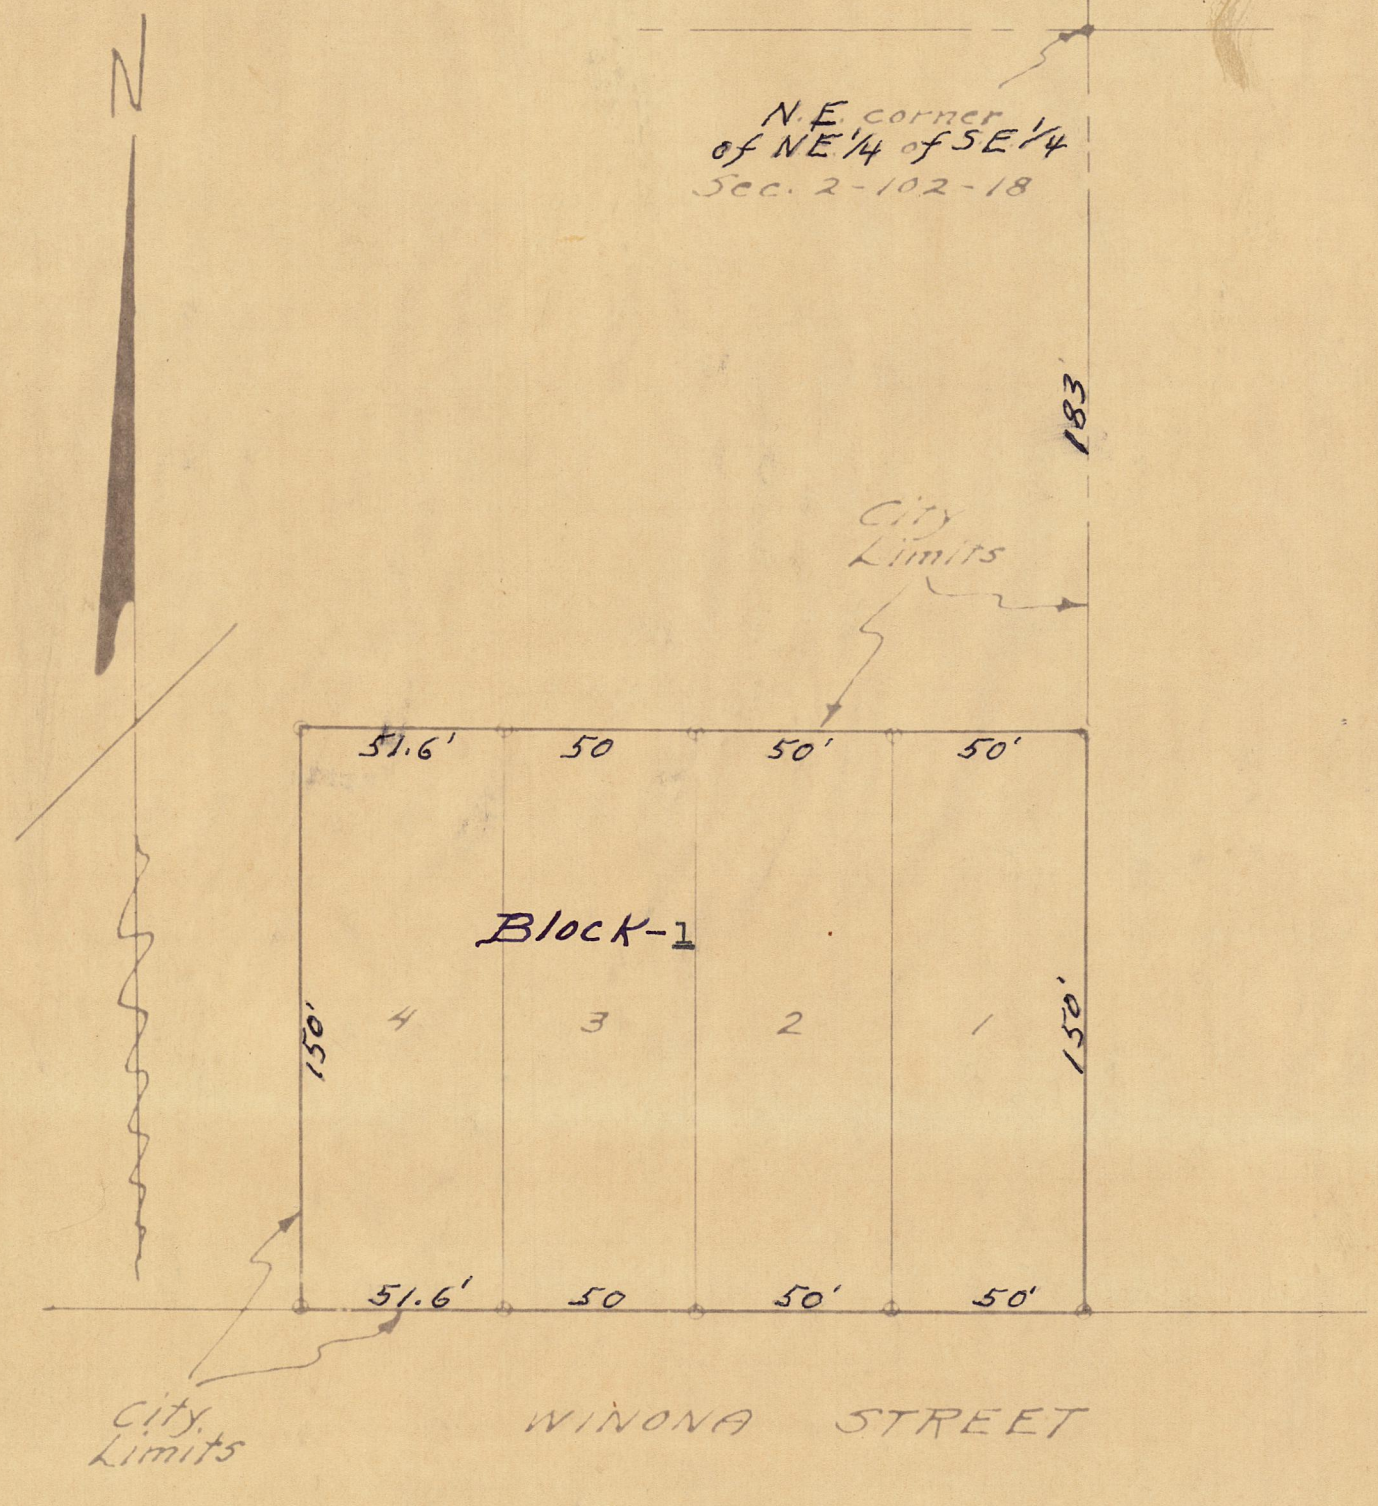

Note - iron monuments are placed in the ground at points shown with circles.

194880

Office of Register of Deeds }
Mower County, Minnesota } SS.

I hereby certify that the within instrument was filed for record on the 23 day of May A. D. 1950 at 9 o' lock a M. and duly recorded in Book 3 of Plats on page 24

Register of Deeds

By ..... Deputy

CERTIFICATES

SURVEYORS CERTIFICATE See Misc. Book W Page 609

DEDICATION CERTIFICATE See Misc. Book W Page 609