189858

PLAT

OF

The Rearrangement of Blocks 5, 6, 7 and 8 in Elmhurst Subdivision, in the southeast quarter of the southwest quarter of Section 27, Township 103 north Range 18 West, T Tower County, Minnesota.

Scale - 1" = 100'


July 25-1949

Office of Register of Deeds } SS.
Mower County, Minnesota }

I hereby certify that the within instrument was filed for record on the 2 day of Aug. A.D. 19 49 at 1:30 o'clock P M. and duly recorded in Book 7 of Plats on page 6

Paul M. Engen
Register of Deeds

By L V Franklin, Deputy

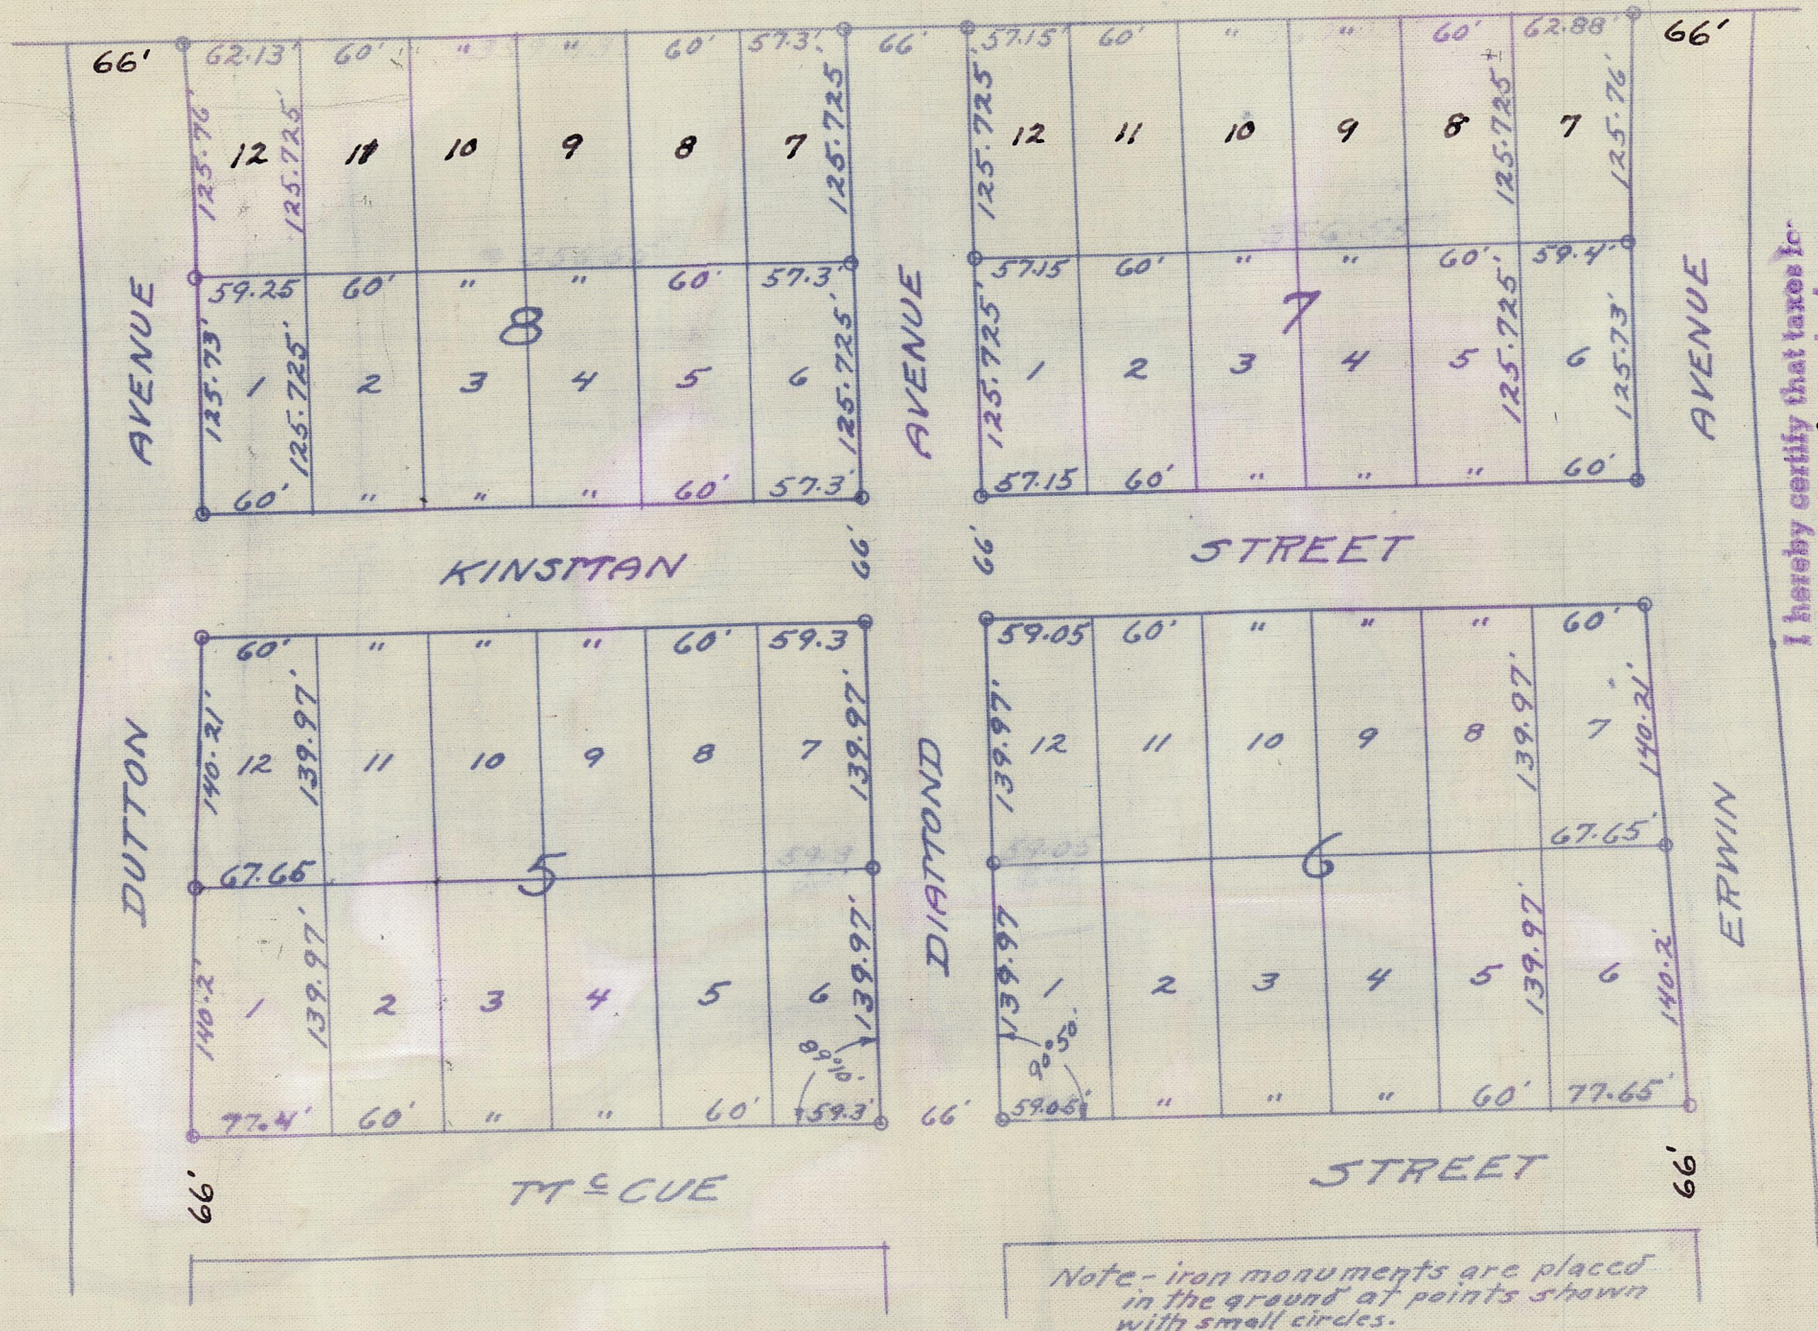

I hereby certify that taxes for the year 1948 on the land described within are paid.

C. C. Lang
County Treasurer
K.

Taxes paid and transfer entered this 2 day of Aug. 1949

O. M. Hustad
County Auditor, J.

I hereby certify that this survey, plan, or report was prepared by me or under my direct supervision and that I am a duly Registered Land Surveyor under the laws of the State of Minnesota.

J. E. Solomon

Date July 25, 1949 Reg. No. 4432

Note - iron monuments are placed in the ground at points shown with small circles.

CERTIFICATES

Dedication See Book U Misc. Page 391
Surveyors See Book U Misc. Page 391
Approvals See Book U Misc. Page 391

REGISTER of DEEDS
Mower County, Minnesota.

Received for record this ____ day of _____ A.D. 1949 at _____ M. and recorded in Vol. _____ of Plats, on page _____

_____ Register of Deeds