PLAT
OF
EMBASSY ADDITION

A subdivision of lands located in the N.W.1/4 of the S.W.1/4 of Section 34, Twp. 103 N. Range 18 W. Austin, Mower County, Minnesota.

Scale - 1" = 100'

May 18, 1953

I hereby certify that taxes for the year 195~ on the land described within are paid.

County Treasurer

Taxes paid and transfer entered this 8 day of Aug 1953

C. L. Lallerson

County Auditor.


212497

Office of Register of Deeds } SS.
Mower County, Minnesota }
I hereby certify that the within instrument was filed for record on this 8 day of Aug. A.D., 1953 at 7 o'clock A.M. and duly recorded in Book 13 of Plats on page 18

Paul M. Enger
Register of Deeds

Dorothy Johnson
By Deputy

Note - easements shown on the plat are for telephone, and electric distribution lines.

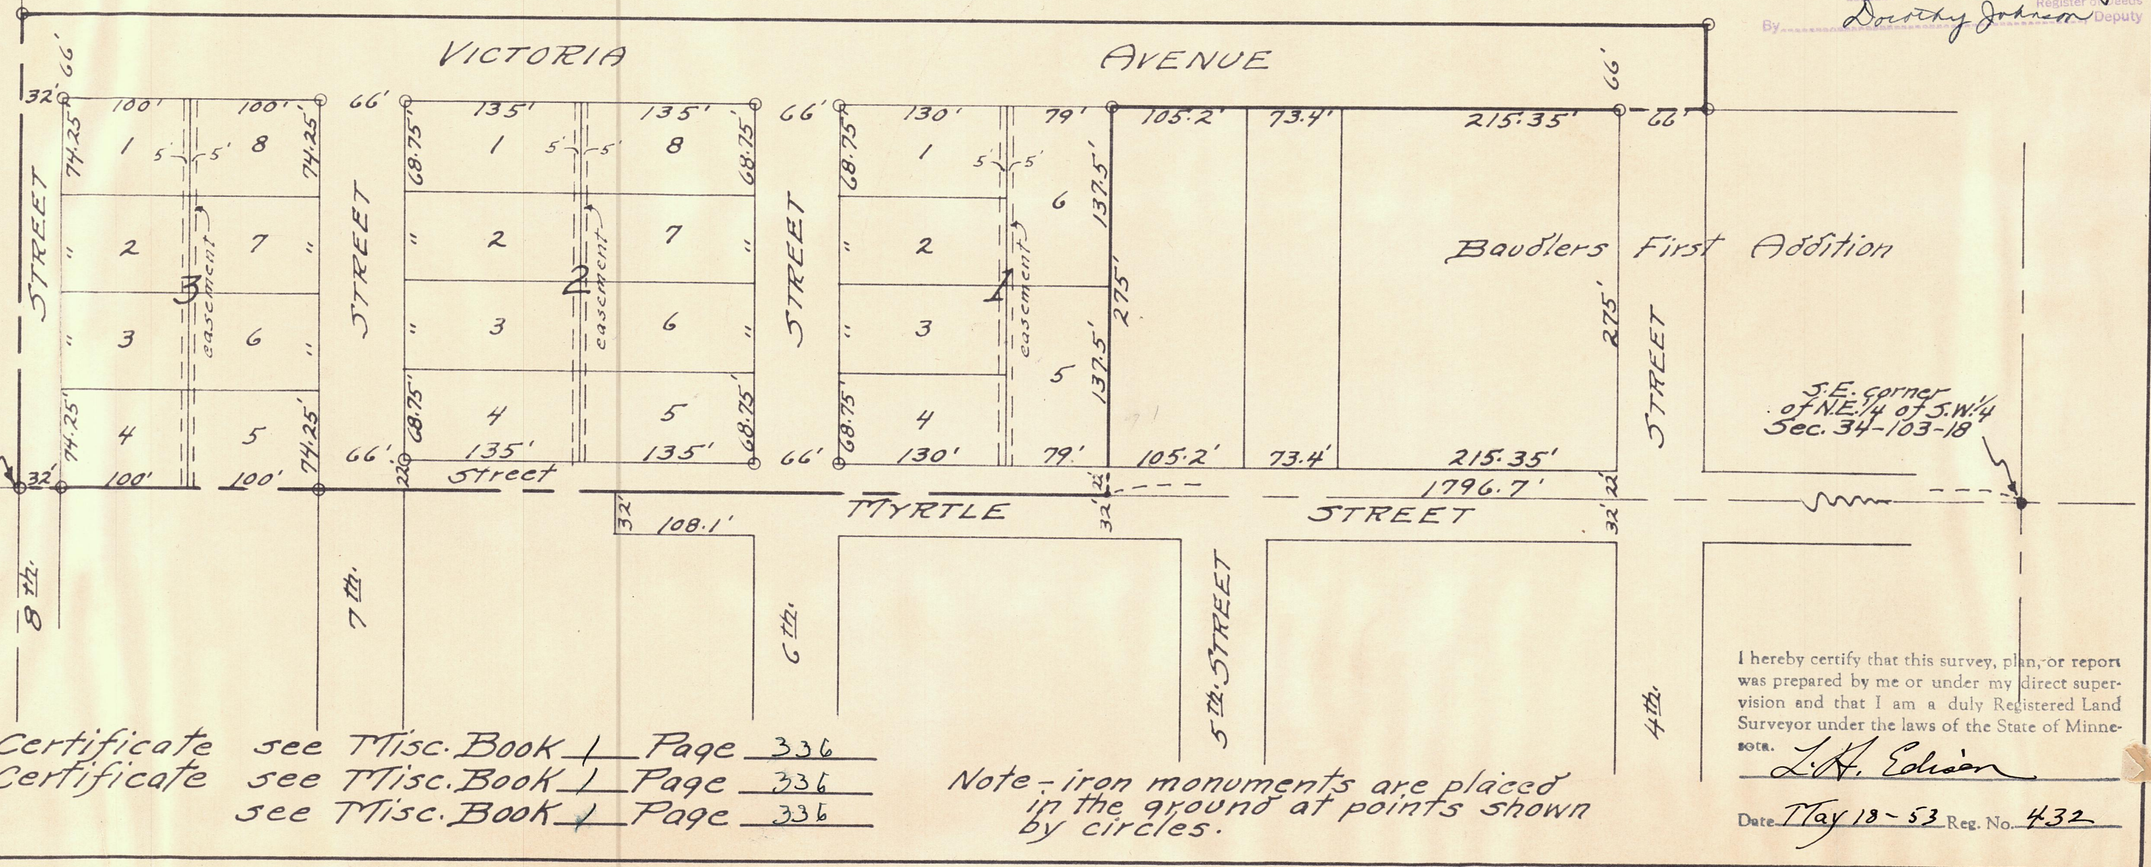

Surveyors Certificate see Misc. Book 1 Page 336
Dedication Certificate see Misc. Book 1 Page 336
Approvals see Misc. Book 1 Page 336

Note - iron monuments are placed in the ground at points shown by circles.

I hereby certify that this survey, plan, or report was prepared by me or under my direct supervision and that I am a duly Registered Land Surveyor under the laws of the State of Minnesota.

L. H. Edison

Date May 18 - 53 Reg. No. 432