
GALLOWAY'S Second ADDITION To AUSTIN.

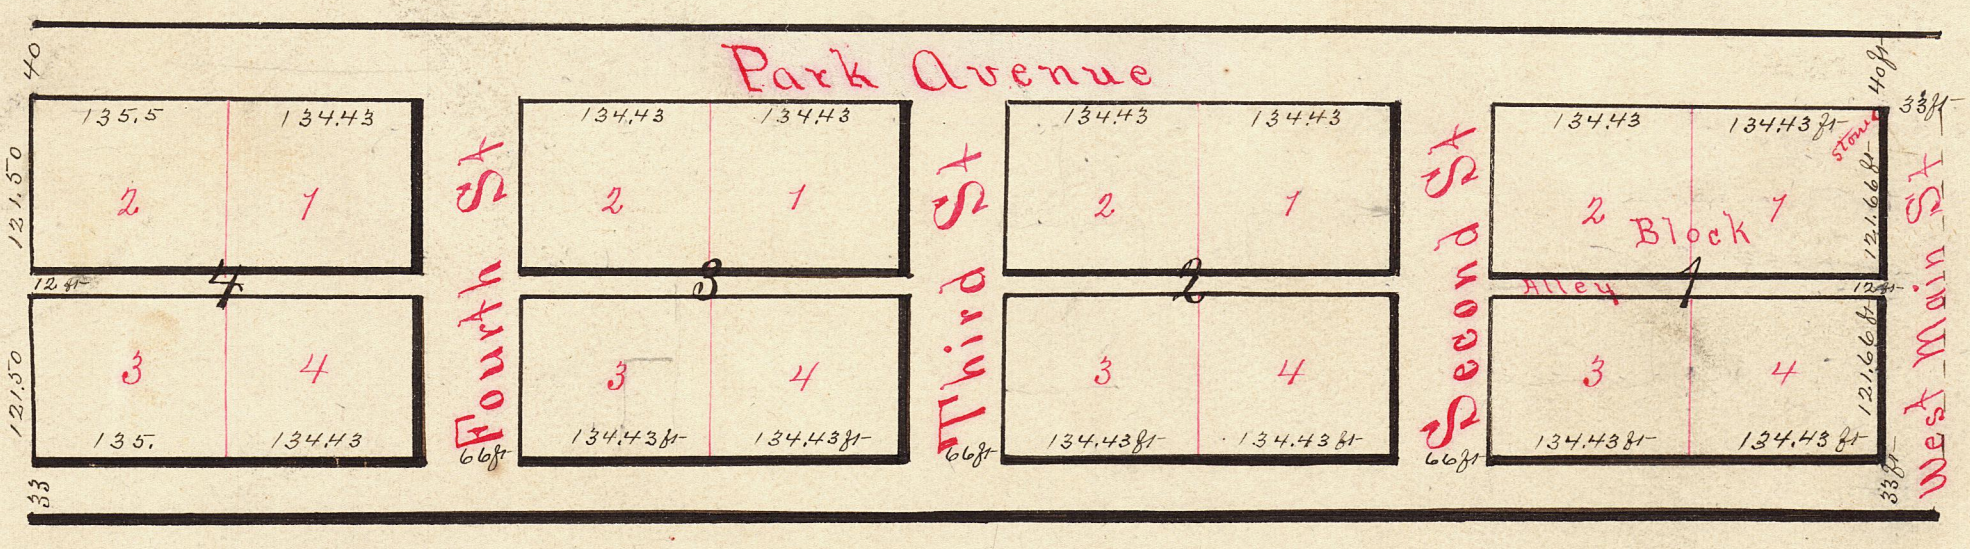

Galloway's Second Addition to Austin as here represented in the annexed plat includes all of the North half of the North half of the South East Quarter of the South West Quarter of Section Three (3) in Township one hundred two (102) North of range eighteen (18) West in Mower County State of Minnesota. And I hereby certify that the annexed plat of said Addition is a true and correct representation of all of the Streets, Alleys, Blocks, and Lots in said Addition, as surveyed by me this 3rd day of May A D 1887. All measurements being reduced to feet and decimal parts there of. Variation of Magnetic Needle 7.25° A hard head stone about twenty (20) inches long is planted in the North East corner of Block One (1) in said Addition

E B Grand
Surveyor

We, Albert Galloway and Amie M Galloway proprietors of Galloway's Second Addition to Austin in Mower County Minnesota do hereby certify that we have caused the same to be laid out and platted as indicated on the annexed plat thereof to the intent that the same shall be and constitute and Addition to the City of Austin, and we do hereby dedicate and set apart to the use of the public the Streets and Alleys therein mentioned and platted.

Albert Galloway (Seal)
Amie M Galloway (Seal)

Dated this 5th day of May A D 1887. Signed in the presence of
E B Grand
B J Galloway

State of Minnesota } ss.
Mower County }

I, E B Grand a Notary Public in and for said Mower County do hereby certify that Albert Galloway and Amie M Galloway his wife to me well known personally appeared before me and they severally acknowledged that they executed the foregoing certificate of dedication freely and voluntarily for the uses and purposes therein expressed. Witness my hand and Notarial Seal this 5th day of May A D 1887.

E B Grand
Notary Public

(Notarial Seal)

Taxes paid on the within described property as per record in my office this 5th day of May 1887.

C N Wilbour, County Auditor

Office of Register of Deeds
County of Mower
State of Minnesota

I hereby certify that the within Inst was filed for record in this office on the 5th day of May A D 1887, at 3 O'clock P.M. and was duly recorded in Book 2 of Plats Page 5

Eugene Wood
Register of Deeds