No. 189959

I hereby certify that the within instrument was filed for record on the 8 day of August, A. D. 1949 at 2:30 O'clock P.M. and duly recorded in Book 7 of Plats on page 7.

Purl M. Enger
Register of Deeds

Taxes paid and transfer entered this 8 day of Aug. 1949
C. M. Hubbard
County Auditor T


I hereby certify that taxes for the year 1948 on the lands described within are paid
C. C. Terry
County Treasurer
K

PLAT
OF
Grebin's Addition to the City of Austin, Minnesota.

A subdivision of the N. 130' of the E. 430' of outlot 3 located in the N.E. 1/4 of the N.E. 1/4 of sec 10-T.102N-R.18W.

Scale 1"=50'

June 3, 1949

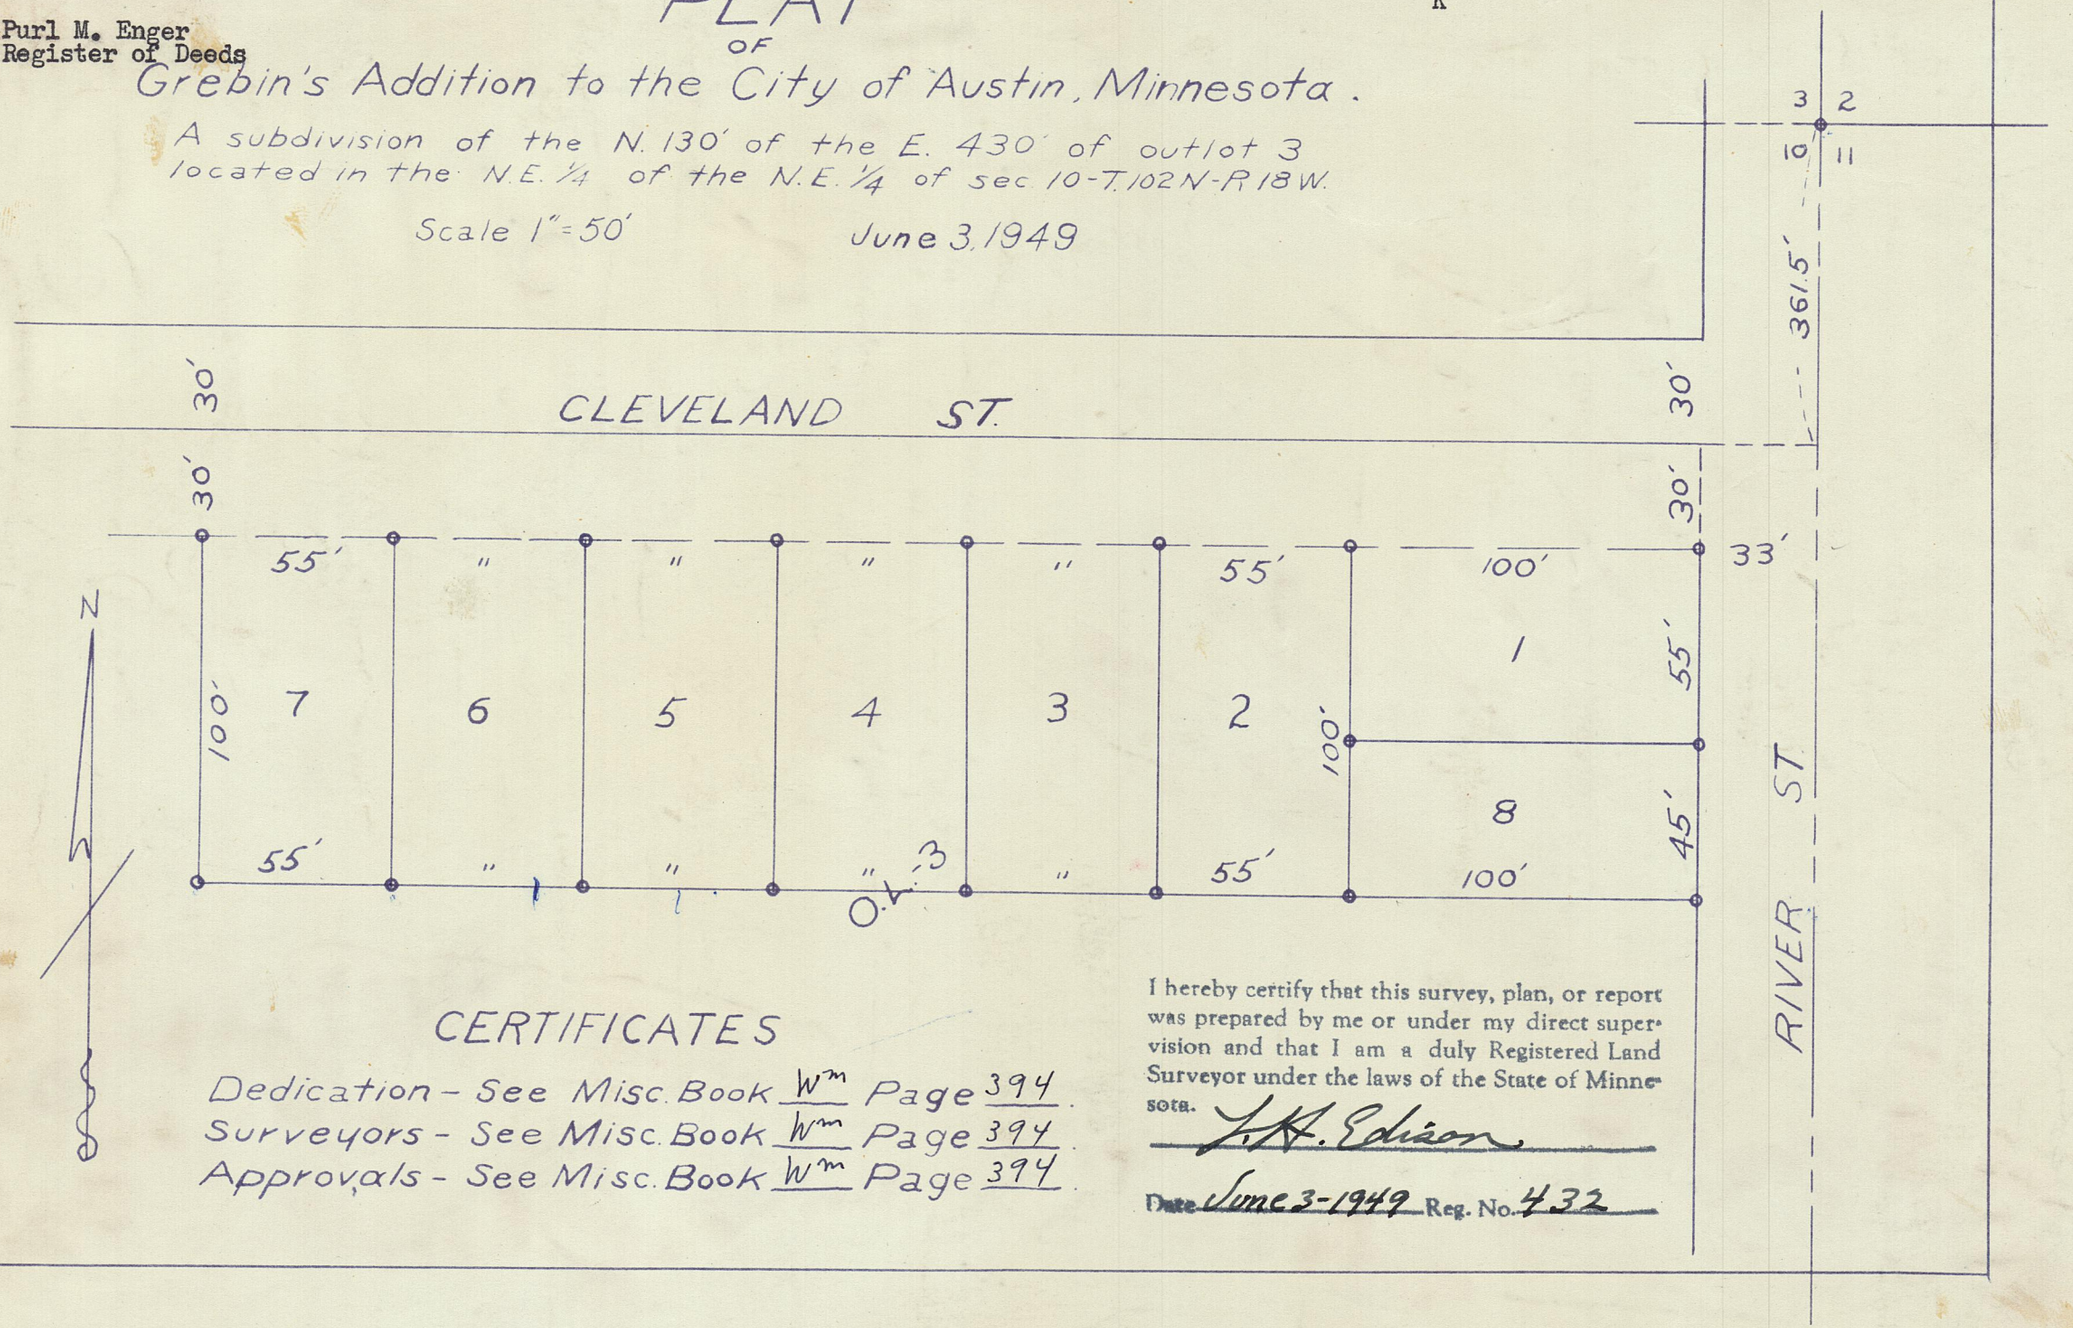

CERTIFICATES

Dedication - See Misc. Book Wm Page 394.
Surveyors - See Misc. Book Wm Page 394.
Approvals - See Misc. Book Wm Page 394.

I hereby certify that this survey, plan, or report was prepared by me or under my direct supervision and that I am a duly Registered Land Surveyor under the laws of the State of Minnesota.

L. H. Edison

Date June 3-1949 Reg. No. 432