
AUDITORS PLAT
GREENWICH ADDITION

The subdivision of a parcel of land located in the S.W. 1/4 of S.E. 1/4 of Section 3, T. 102 N. R. 18 W. Austin, Mower County, Minnesota.

Scale - 1" = 50'

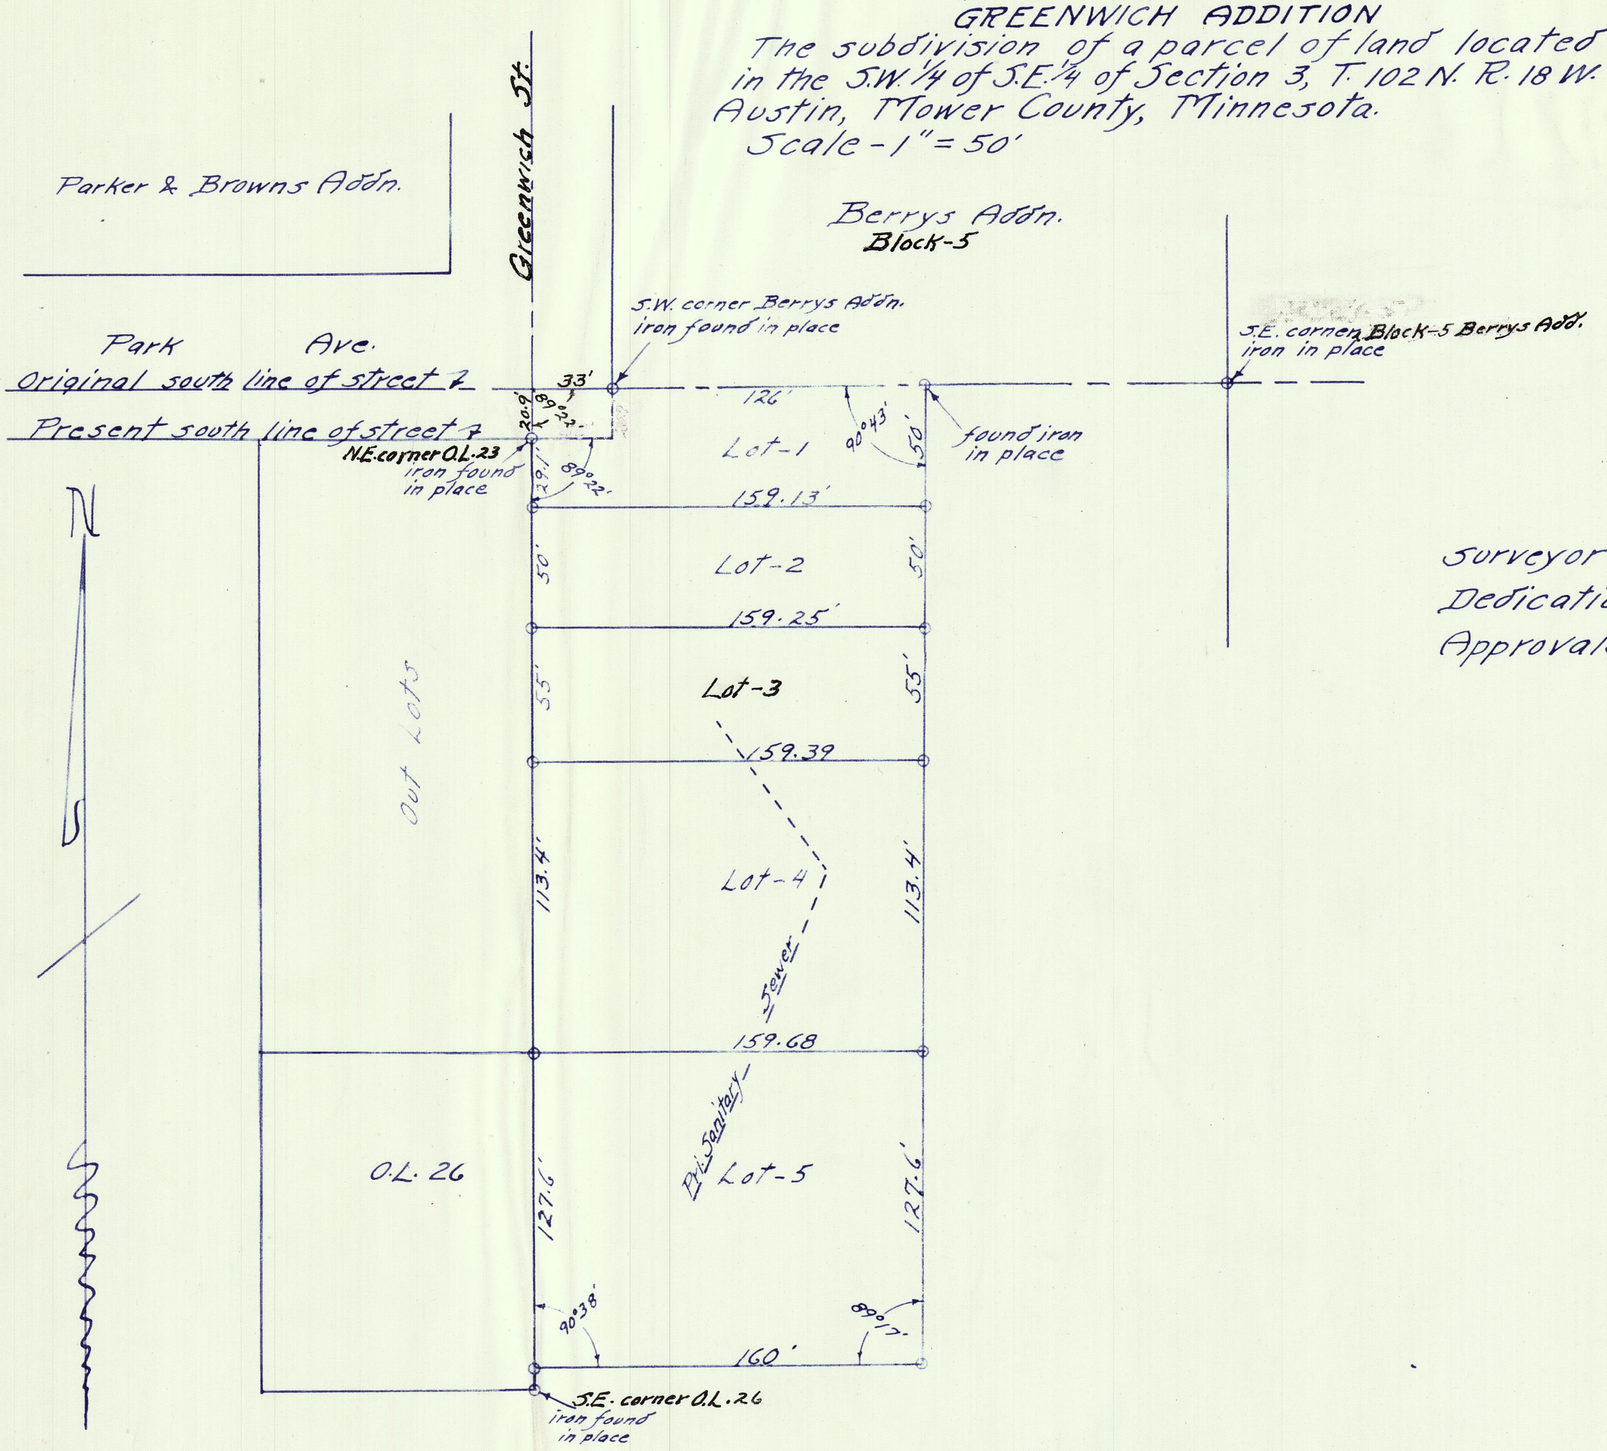

CERTIFICATES

Surveyor	See Misc. Book 11 Page 208
Dedication	See Misc. Book 11 Page 210
Approvals	See Misc. Book 11 Page 210

Note - iron monuments are placed in the ground at points shown by circles.

Transfer entered
this 16 day of Dec. 1958
Graham R. Uglik
County Auditor

L. H. Edison
Dec. 6-58 432

Office of Register of Deeds } SS.
Mower County, Minnesota }

I hereby certify that the within instrument was filed for record on the 16 day of Dec. A.D., 1958 at 2 o'clock P.M. and duly recorded in Book 9 of Plats on page 21

Eugene Engel, County Auditor
By Gladys Chopek, Deputy