
PLAT
OF THE
GREGG JOHNSON ADDITION
AUSTIN, MINNESOTA

A subdivision of the S.E. 1/4 of the N.E. 1/4 of the N.E. 1/4 of Section-4 Twp. 102 N. Range 18 W. of the 5th P.M.

Scale - 1-in. = 60-ft.

January 28-1947

L.H.Edison, Reg. Land Surveyor

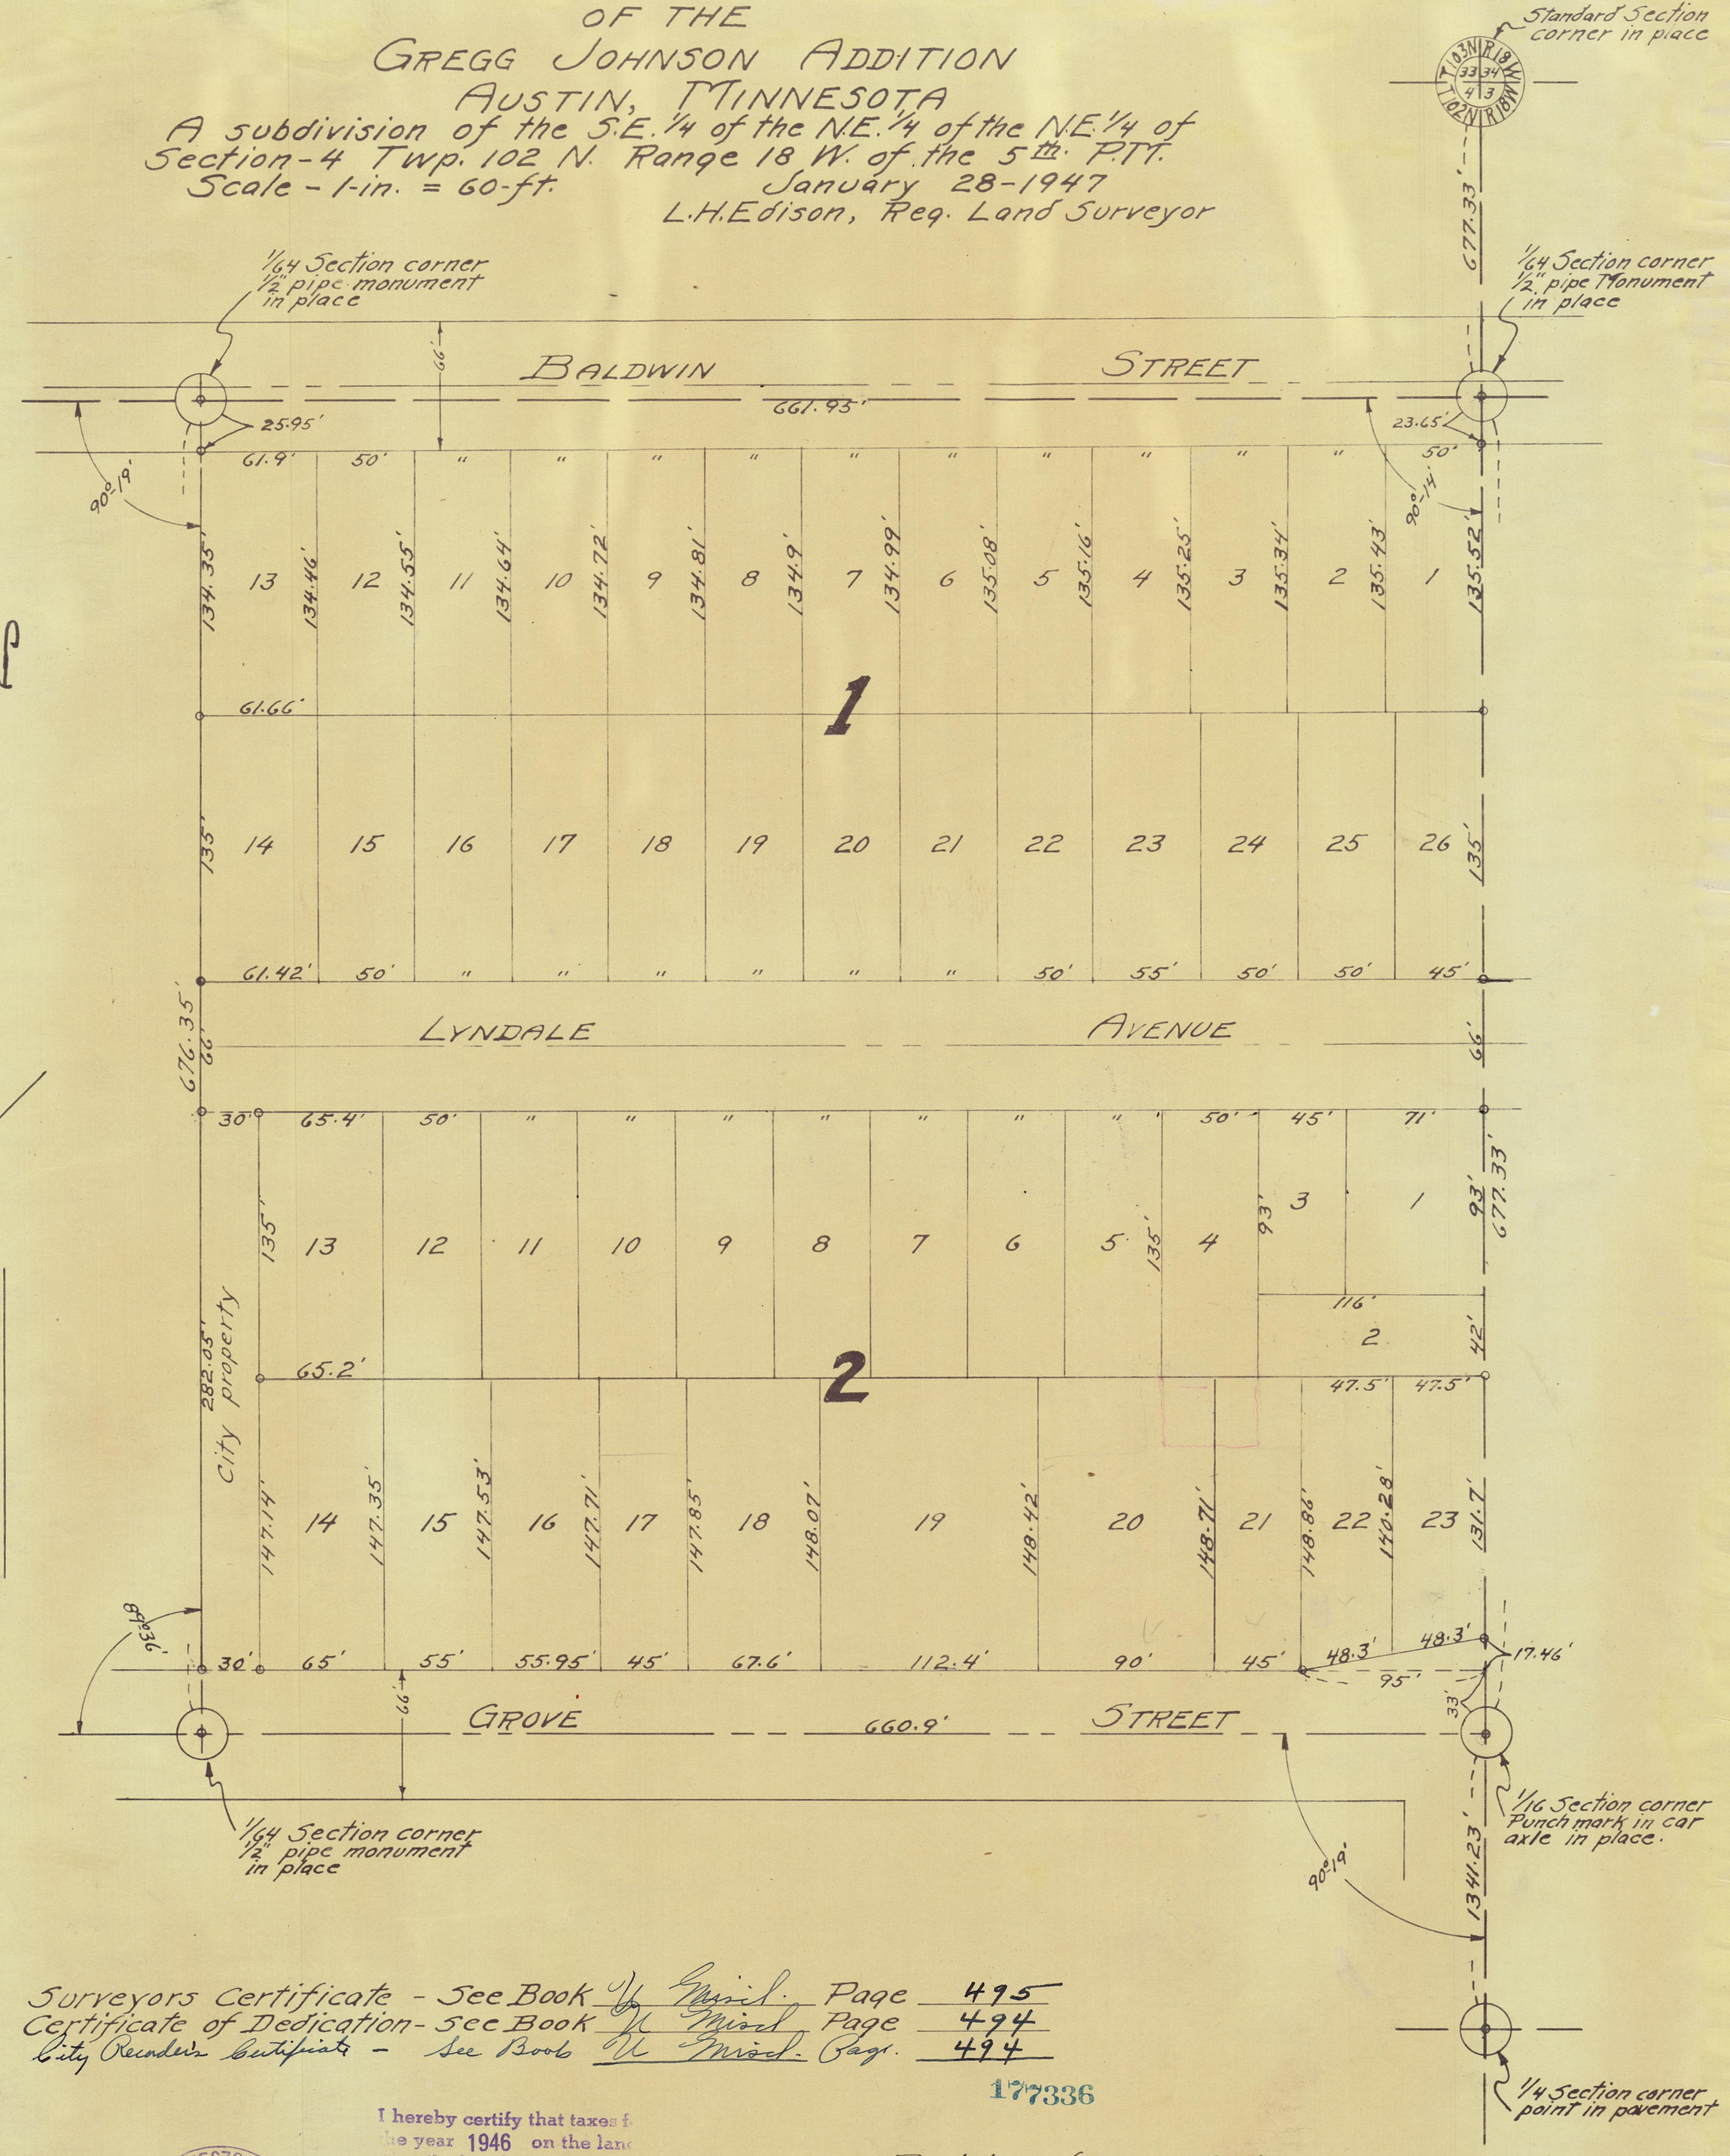

Surveyors Certificate - See Book U Misc. Page 495

Certificate of Dedication - See Book U Misc. Page 494

City Recorders Certificate - See Book U Misc. Page 494

177336

I hereby certify that taxes f... the year 1946 on the lan... described within are paid.

C.C. Terry.

County Treasurer

Taxes paid and transfer entered this 8 day of May 1947

C.M. Stubbard

County Auditor.

CITY RECORDER AUSTIN, MINN. APR 1 1947 RECD

Register of Deeds Office
Mower County, Minnesota
Received for record this 8 day of May
A.D. 1947 at 2:30 o'clock P.M. and recorded
in Vol. 5 of Plats on page 43

Register of Deeds