
PLAT
of
Hangge Subdivision of lands located in the S.W.¼ of the S.W.¼ of Section 36, Twp. 103 N. Range 18 W. T Tower County, T Minnesota.

Scale - 1" = 150'

June 16 - 1951

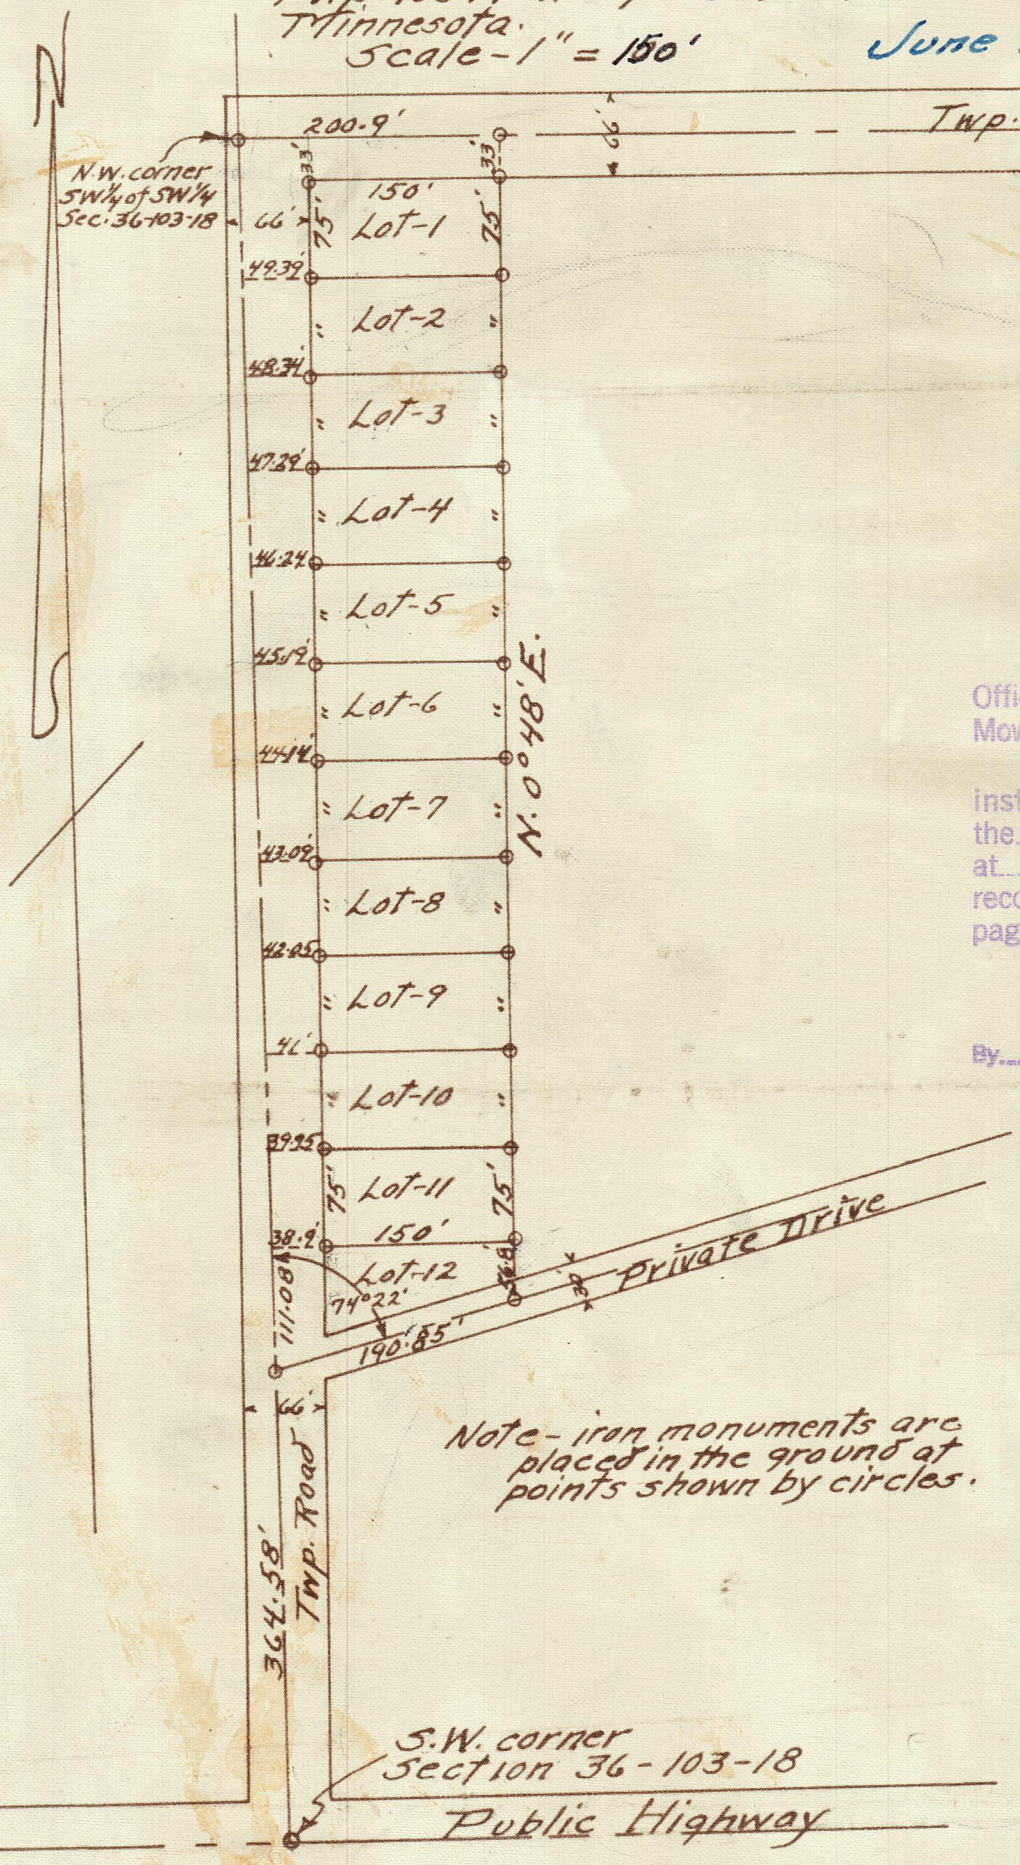

Note - iron monuments are placed in the ground at points shown by circles.

201858

Office of Register of Deeds } SS.
Mower County, Minnesota }

I hereby certify that the within instrument was filed for record on the 21 day of July A. D. 1951 at 10:30 o'clock A M. and duly recorded in Book 7 of Plats on page 40

Register of Deeds

By L V Franklin, Deputy

Taxes paid and transfer entered this 21 day of July 1951

C M Stubstad

County Auditor.

I hereby certify that this survey, plan, or report was prepared by me or under my direct supervision and that I am a duly Registered Land Surveyor under the laws of the State of Minnesota.

L. K. Edison

Date June 16, 1951 Reg. No. 432

I hereby certify that taxes for the year 1950 on the lands described within are paid.

L. L. Terry

County Treasurer

K.

CERTIFICATES

Dedication Certificate See Misc. Book 4 Page 521

Surveyors Certificate See Misc. Book 4 Page 522