
PLAT
OF
HANGGE SECOND SUBDIVISION

A Subdivision of land located in the S.W.1/4 of the S.W.1/4 of Section 36, T. 103 N. R. 18 W. Mower County, Minnesota.

Scale - 1" = 100' Apr. 12, 1957

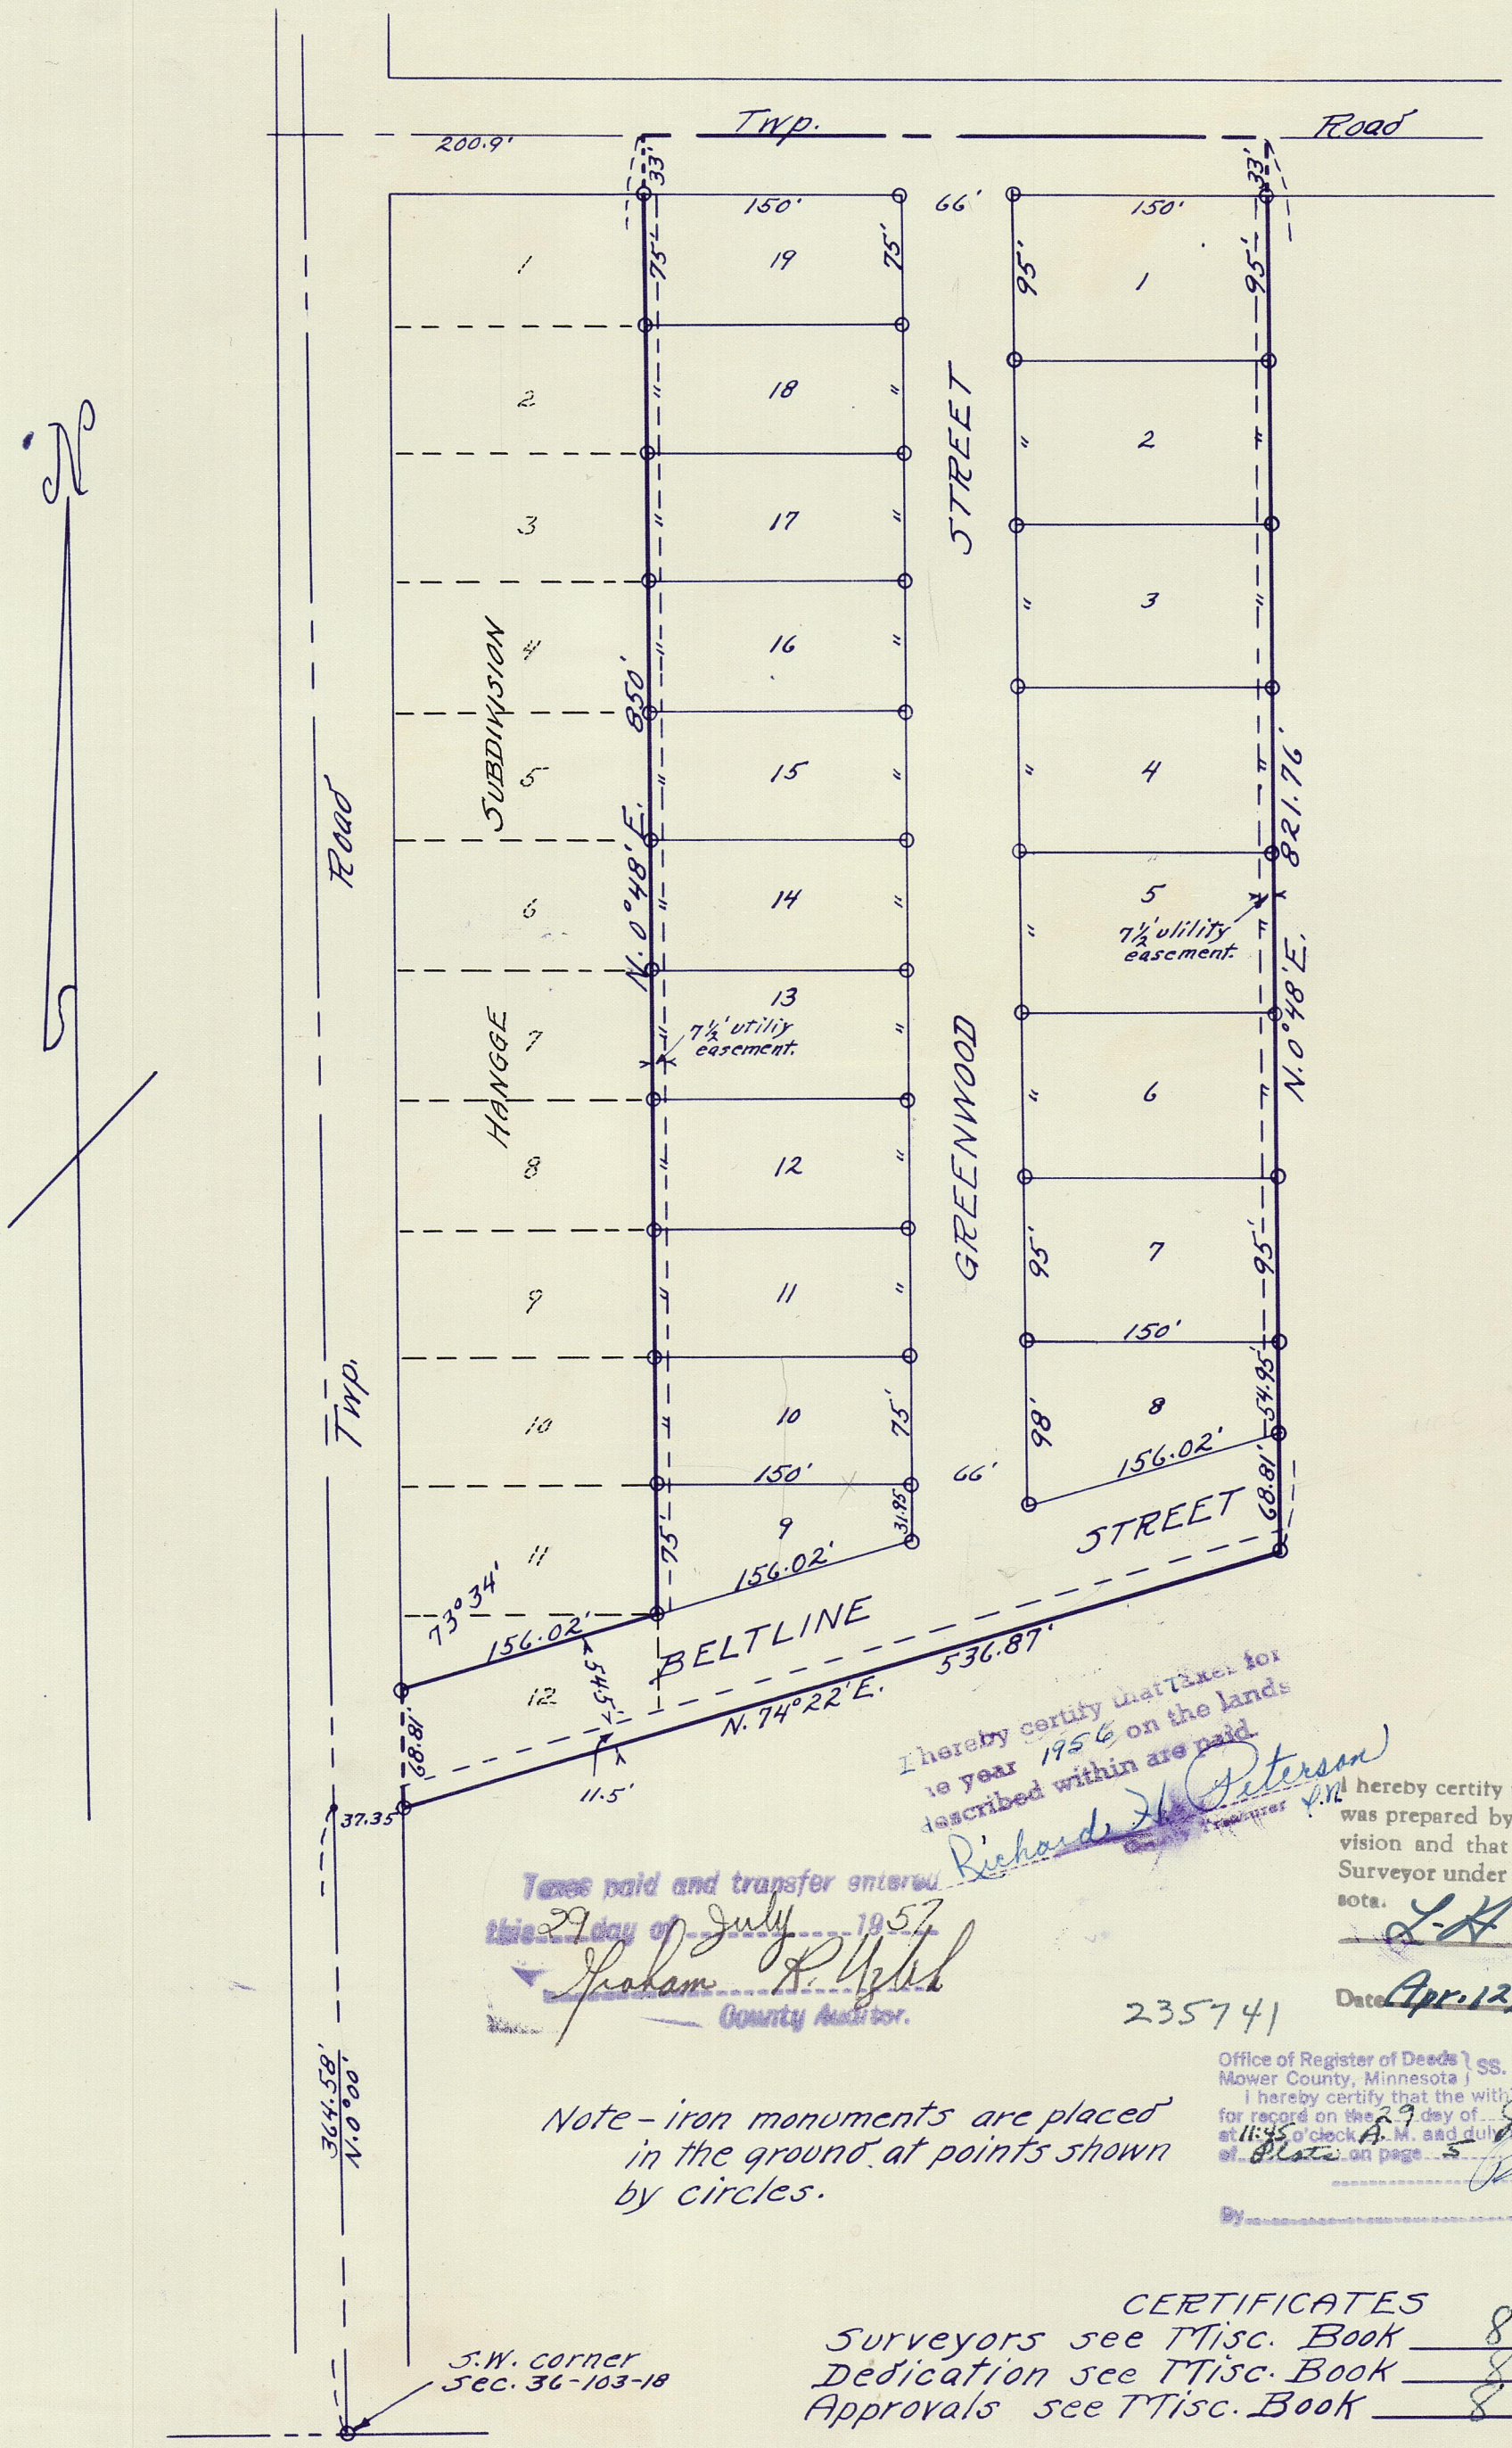

I hereby certify that taxes for the year 1956 on the lands described within are paid.
Richard H. Peterson
County Treasurer

I hereby certify that this survey, plan, or report was prepared by me or under my direct supervision and that I am a duly Registered Land Surveyor under the laws of the State of Minnesota.

L. H. Edison

Date Apr. 12, 1957 Reg. No. 432

Taxes paid and transfer entered this 29 day of July 1957
Graham R. Ystad
County Auditor.

235741

Office of Register of Deeds } SS.
Mower County, Minnesota }
I hereby certify that the within instrument was filed for record on the 29 day of July A.D. 1957 at 11:35 o'clock A.M. and duly recorded in Book 9 of Plats on page 5
Register of Deeds
By ..... Deputy

Note - iron monuments are placed in the ground at points shown by circles.

CERTIFICATES
Surveyors see Misc. Book 8 Page 566
Dedication see Misc. Book 8 Page 566
Approvals see Misc. Book 8 Page 566