
PLAT
OF
HEALD SUBDIVISION

A subdivision of Out Lot 9 in the N.E. 1/4 of the N.W. 1/4 of Section 4 Township 102 N. Range 18 W. Mower County, Minnesota.

Scale - 1" = 50' Sept. 26-1949

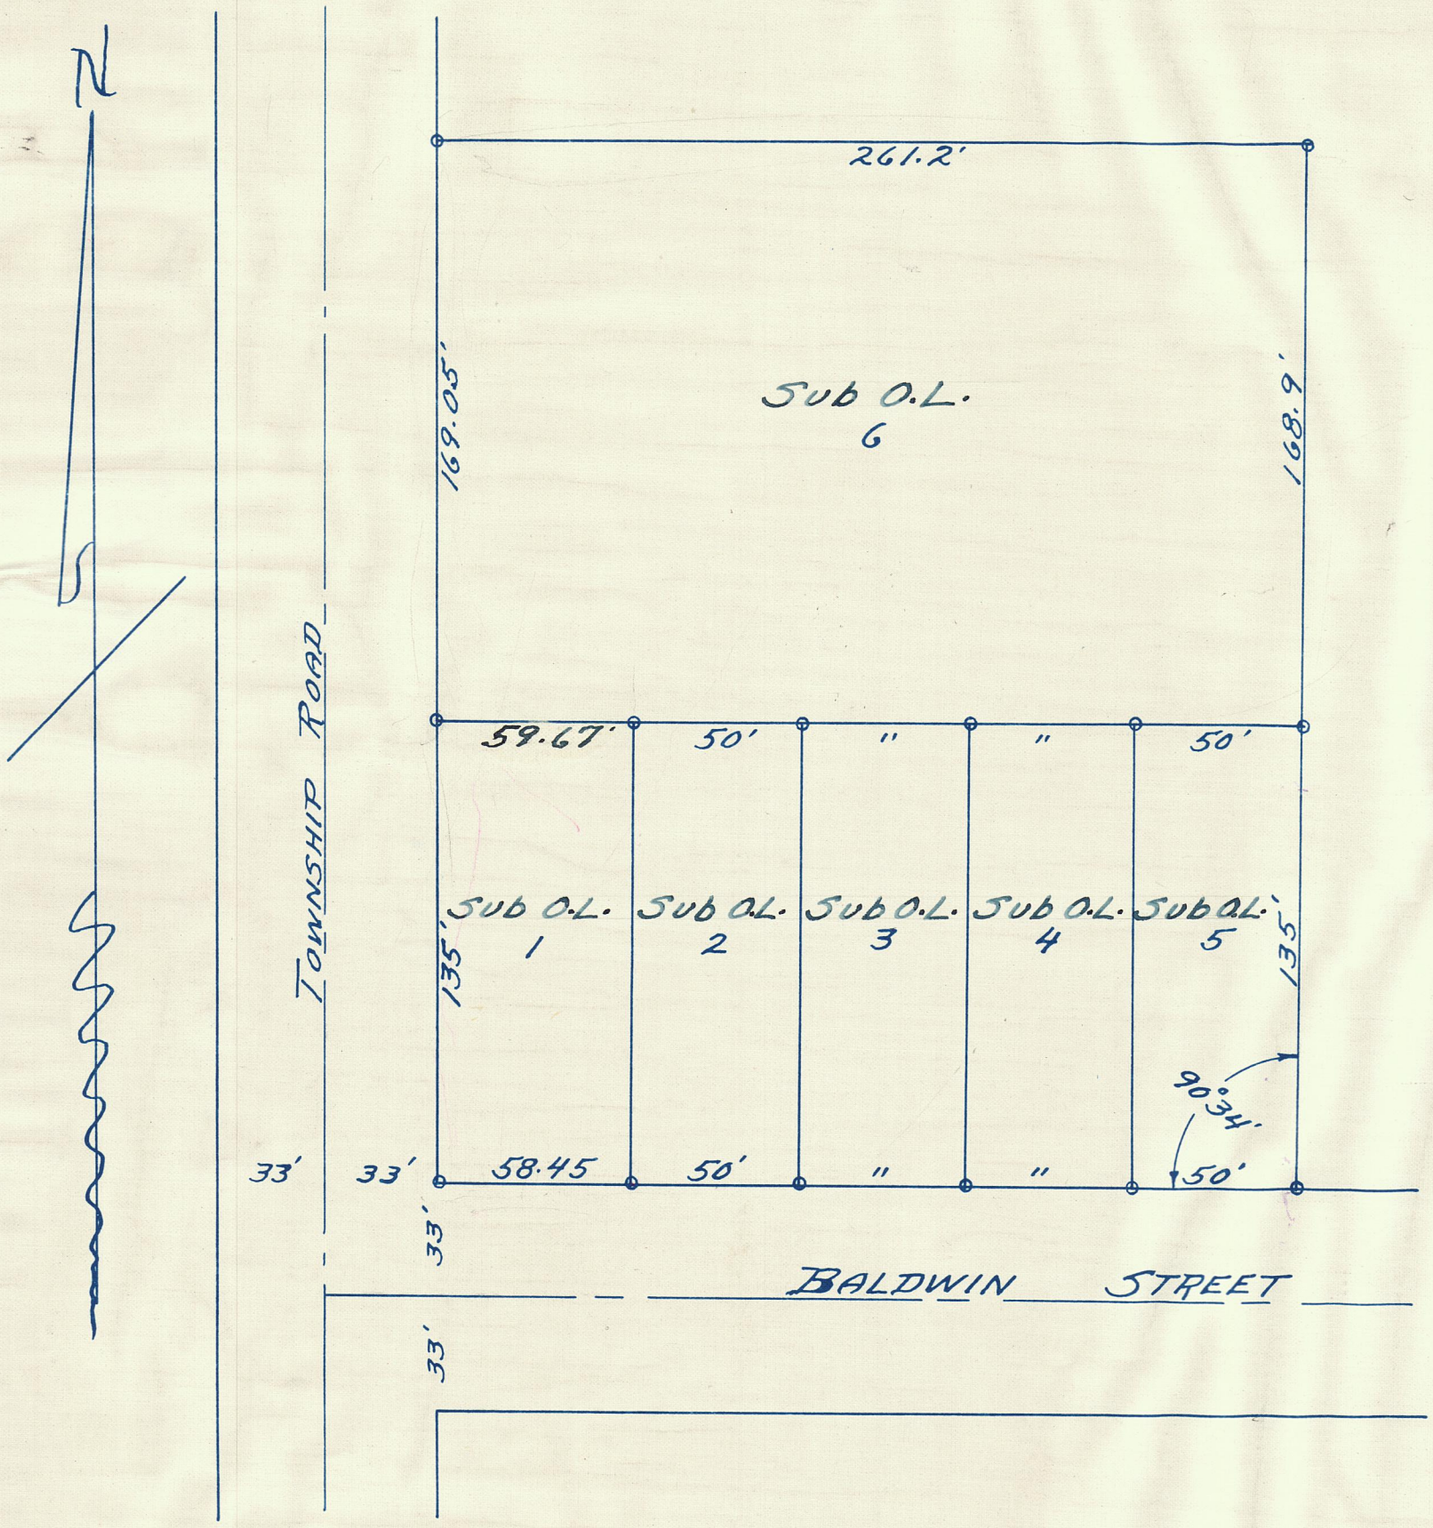

CERTIFICATES
Dedication see Misc. Book W Page 485
Surveyors see Misc. Book W Page 485

I hereby certify that this survey, plan, or report was prepared by me or under my direct supervision and that I am a duly Registered Land Surveyor under the laws of the State of Minnesota.

L. H. Edison

Date Sept. 26-49 Reg. No. 432

191921

Office of Register of Deeds } SS.
Mower County Minnesota }

I hereby certify that the within instrument was filed for record on the 16 day of November 1949 at 2 o'clock P. M and duly recorded in Book 7 of Plats on page 18

Paul M. Engler
Register of Deeds
By Dorothy Johnson, Deputy

~~STATE OF MINNESOTA } SS.~~
~~County of Mower }~~
~~I hereby certify that the within instrument was filed in this office for record on the day of A.D. 19~~
~~at o'clock M. and was duly entered in Global Mortgage Book~~
~~Register of Deeds.~~

I hereby certify that taxes for the year 1948 on the land described within are paid.

C C Jensen
County Treasurer

Taxes paid and transfer entered this 16 day of Nov 1949
C. M. Stubstad
County Auditor