


HILLIER FIRST SUBDIVISION

IN THE W. ½ OF THE S.W. ¼, SECTION 9, T. 102 N., R. 18 W.

COUNTY OF MOWER STATE OF MINNESOTA

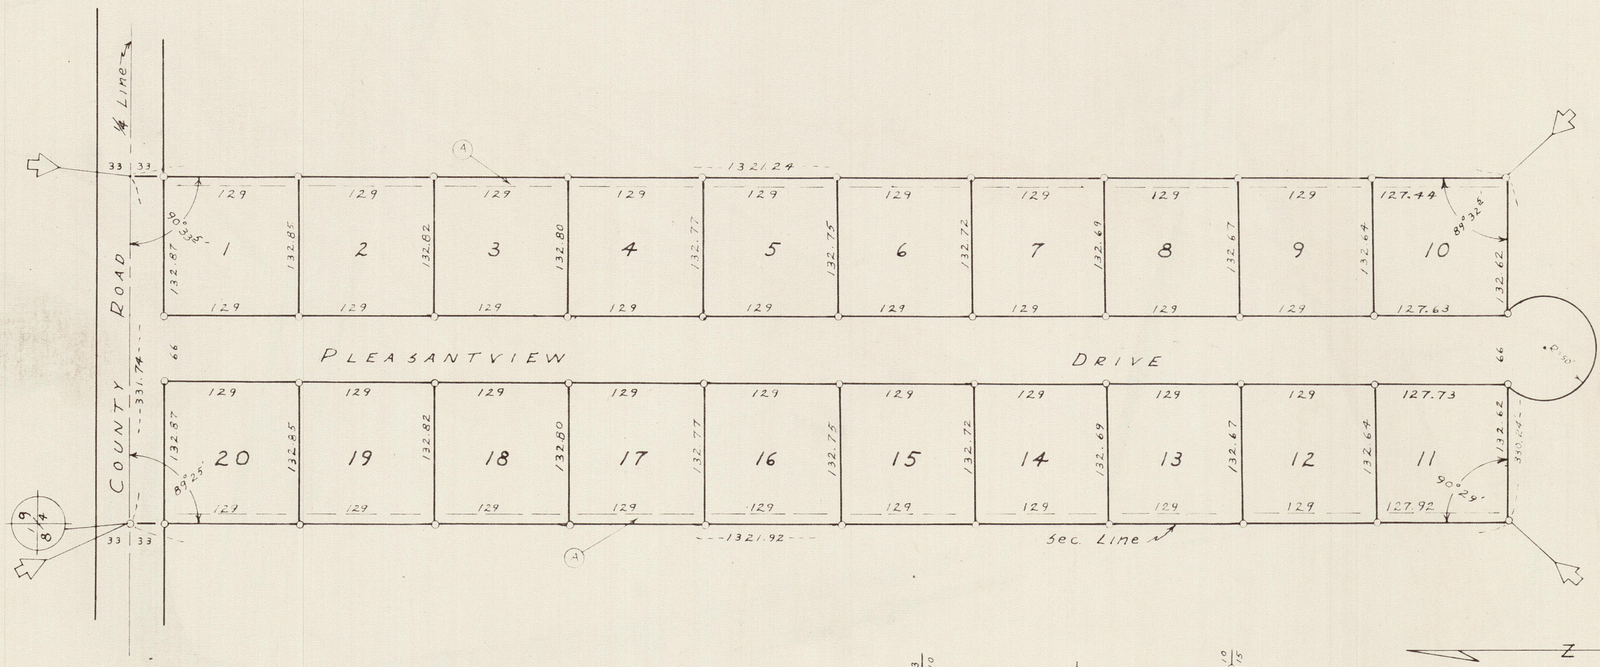

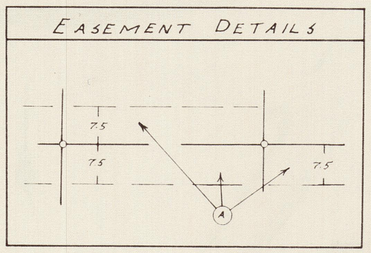

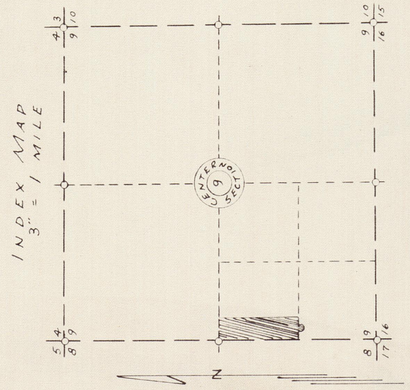



Scale: 1" = 100'

LEGEND

O = iron stake monument in place

A → Easement - see details

C.V. Jones
Civil Engineer & Land Surveyor
Albert Lea, Minn.
Sept. 1956

Office of Register of Deeds, Mower County, Minnesota } SS. 231448

I hereby certify that the within instrument was filed for record on the 24 day of October A.D., 1956 at 9:00 o'clock A.M. and duly recorded in Book 8 of Plats on page 51

Grant M. Enger, Register of Deeds

By Curtis W. Spande, Deputy.

Taxes paid and transfer entered this 24 day of Oct. 1956

Graham R. Uglik, County Auditor.

I hereby certify that taxes for the year 1955 on the lands described within are paid.

C.C. Terry, R.P. County Treasurer

FILED FOR RECORD		
CERTIFICATES	BOOK	PAGE
Dedication, Etc.	7	476
Surveyor's	7	476

Grant M Enger, Register of Deeds — Oct. 24, 1956, Date

By Curtis W. Spande, Deputy

43