
Jacob's Addition to Austin.

Scale 1 in. = 30 ft.

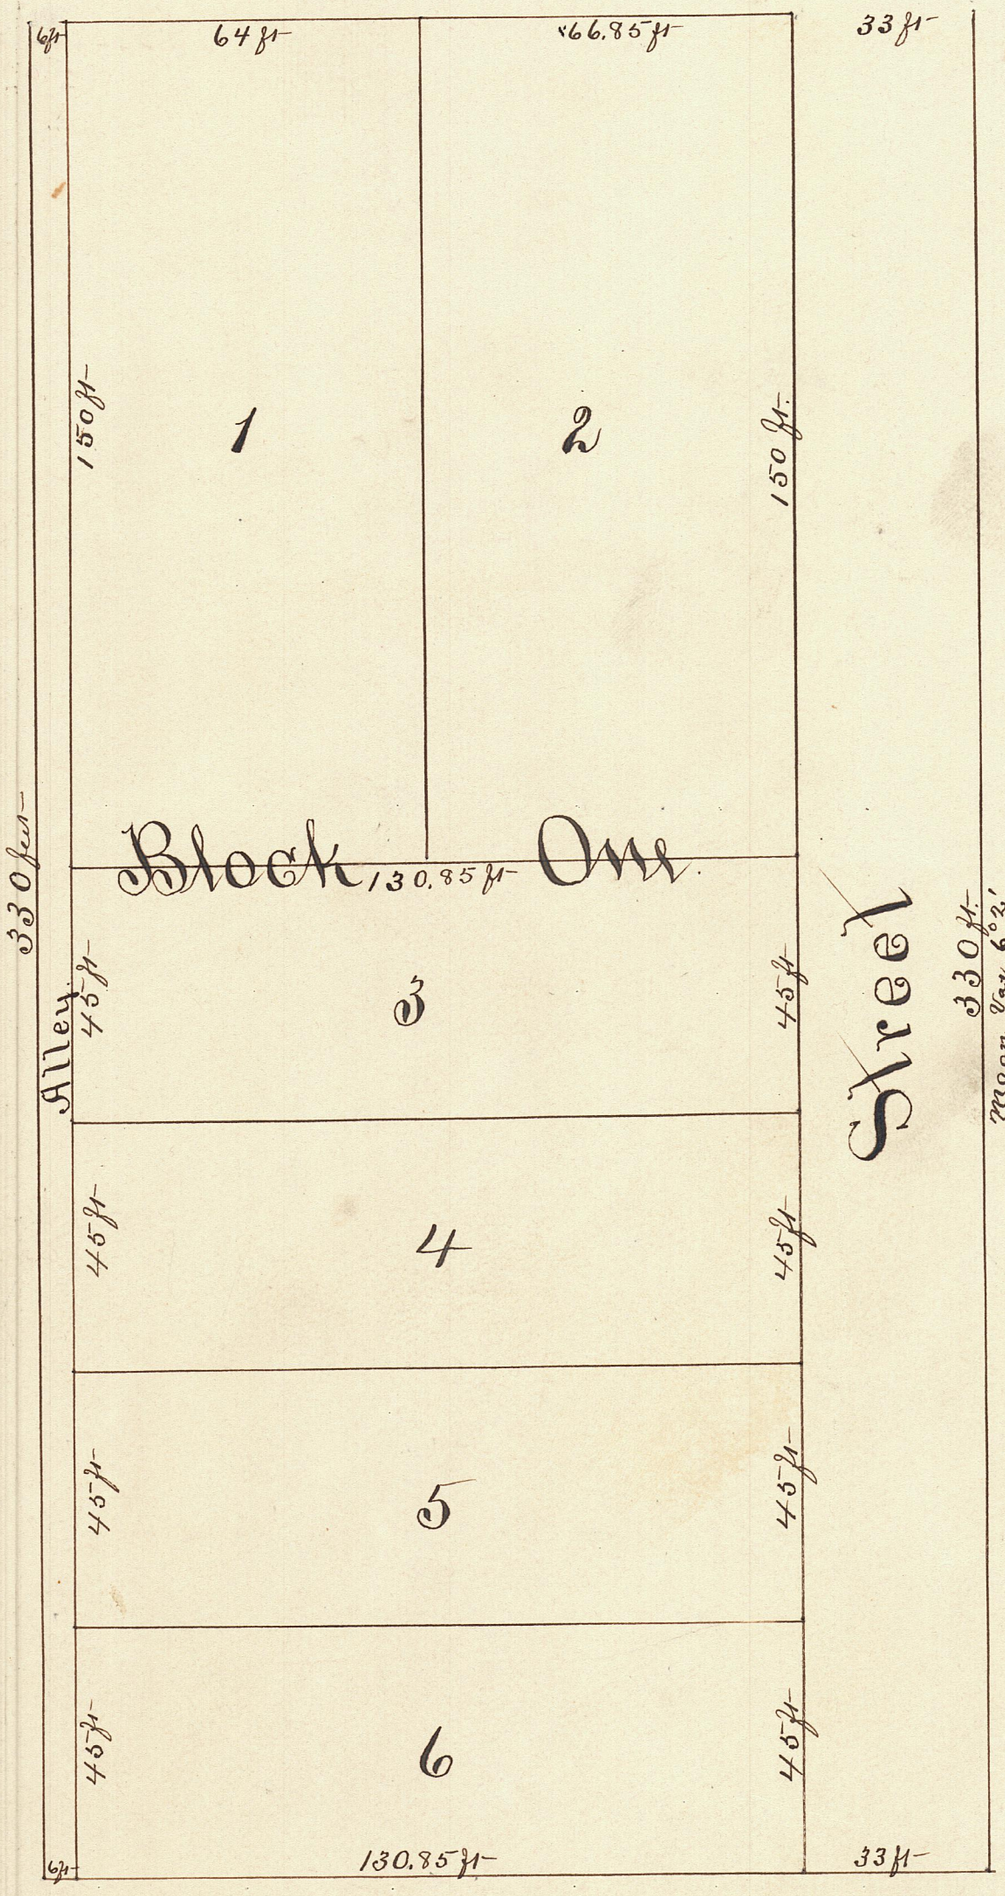

Surveyor's Certificate.

State of Minnesota } ss.
Mower County }

I, H. Hansen, County Surveyor of Mower County, do hereby Certify that on the 5th day of October A.D. 1898, under the direction of H. Jacobs, I surveyed and laid out "Jacobs Addition to Austin" situated in the North half of the South East quarter of the South West quarter of Section No. Three "3" Township 102, Range 18 West of 5th P.M. the North East Corner of Lot No. Two "2" is Sixty six "66" feet due West of the North West Corner of Block 2, Ramsey's Addition to Austin. I further Certify that the annexed Plat is a true and correct representation of said Addition according to said survey and all Courses and distances are marked on same in feet and decimal parts of a foot. —

H. Hansen.
County Surveyor.

State of Minnesota } ss.
County of Mower }

I, Henry Jacobs, a Widower proprietor in the annexed plat do hereby Certify that I have Caused the said land to be platted and laid out as Jacobs Addition to Austin, Minnesota as in said plat set forth and by these presents do give and grant and dedicate to public use the Streets and Alleys therein named.

Witness my hand and seal this 10th Dec. 1898.

In presence of
L. Hansen
D. W. Ramsey

Henry Jacobs.

State of Minnesota } ss.
County of Mower }

On this tenth day of December 1898, before me a Notary Public within and for said County personally appeared Henry Jacobs a Widower the person owning the land herein described and acknowledged that he executed the same as his free act and deed, as as plat of said premises.

Notarial seal

D. W. Ramsey
Notary Public

State of Minnesota }
County of Mower }
City of Austin }

I Hereby Certify that the within Plat was accepted by the City Council of the City of Austin as Jacobs Addition to Austin, By a unanimous vote by yeas & nays, at a Regular Meeting held may 5th A.D. 1899.

City seal

D. W. Foster.
City Recorder.

No 28784

Filed for Record
June 24th 1899
at 3 P.M.
E. Hood
Reg of Deeds

Auditors & Treas. Cert. attached that all taxes are paid