

OFFICIAL PLAT

KEENAN ACRES

REPLAT OF OUTLOTS H, I, J, K, & L,
AUDITOR'S SUBDIVISION PLAT OF LOT 3, BLOCK 9, AUSTIN HOMESTEADS
AND LOT 4 & PART OF LOT 5, BLOCK 9, AUSTIN HOMESTEADS
CITY OF AUSTIN COUNTY OF MOWER STATE OF MINNESOTA

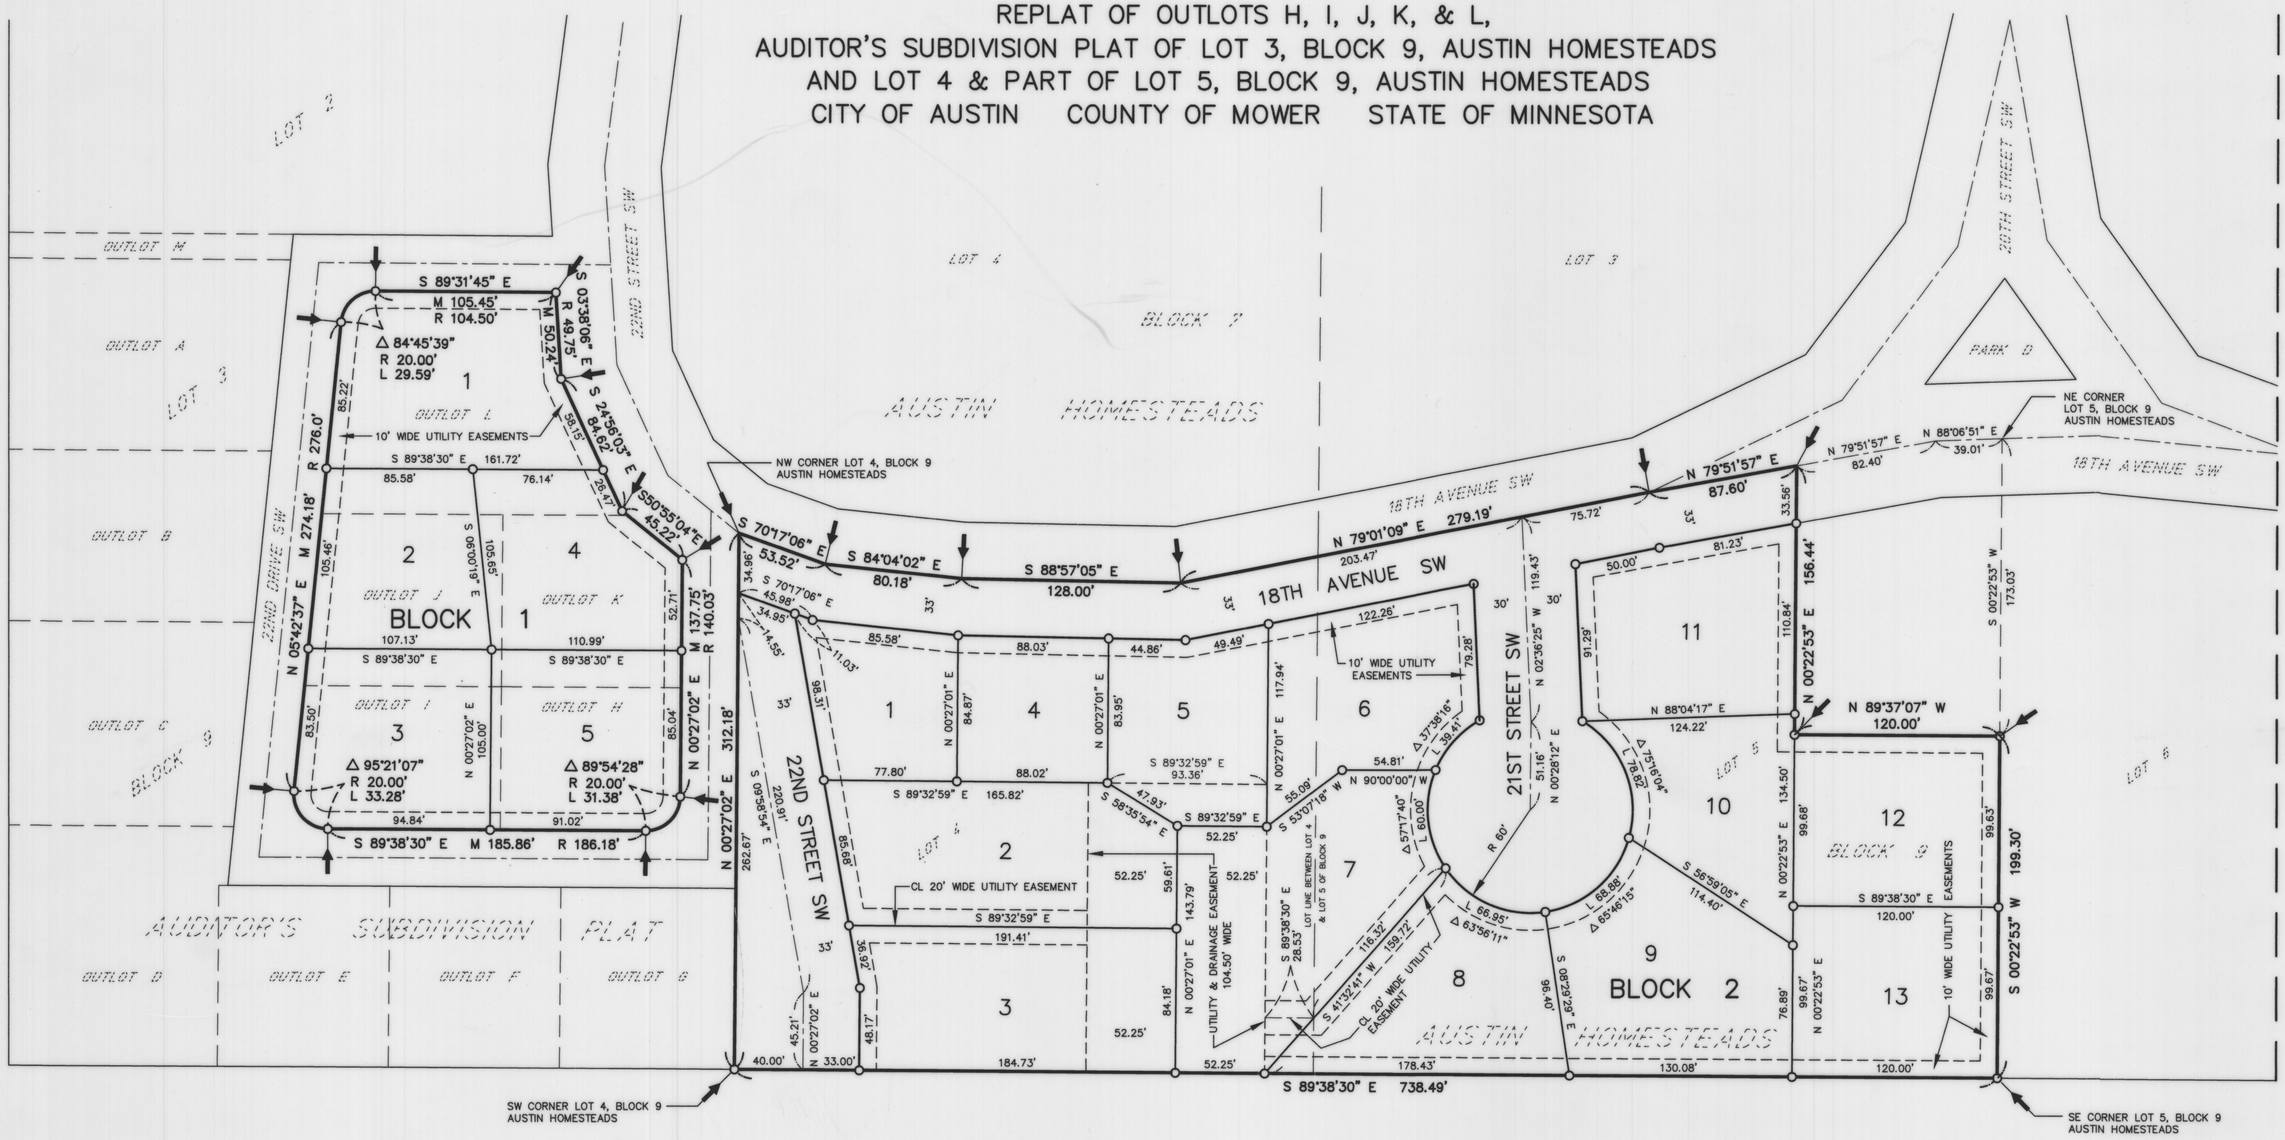

INDEX MAP

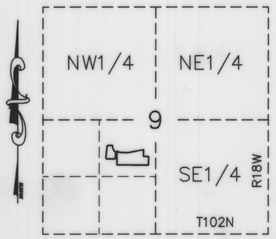

AREA OF REPLAT = 6.26 ACRES ±

BASIS OF BEARING SYSTEM :

ALL BEARINGS ARE BASED UPON THE BEARING OF THE SOUTH LINE OF BLOCK 9, AUSTIN HOMESTEADS, WHICH IS ASSUMED TO BE SOUTH 89°38'30" EAST.

LEGEND

- ○ = 5/8" ø x 16" iron stake monument (capped RLS 13807) – Placed
- ● = Iron stake monument – Found
- ⟵ = Subdivision Plat Corner
- M = Measured Distance
- R = Recorded Plat Distance

NORTH

0 25 50 100 150
SCALE IN FEET

JONES, HAUGH & SMITH INC
CONSULTING ENGINEERS & LAND SURVEYORS
515 SOUTH WASHINGTON AVENUE
ALBERT LEA, MINNESOTA 56007

JUNE 2002
DRAWN BY GENE BUHR