
Scale 1 inch = 30 ft.
O indicates Irons.

# Kenevan & Kings Addition. austin, minn.

See Resolutions as to Vacation of Alley in Block. P miscellaneous Page 343

N
W E
S

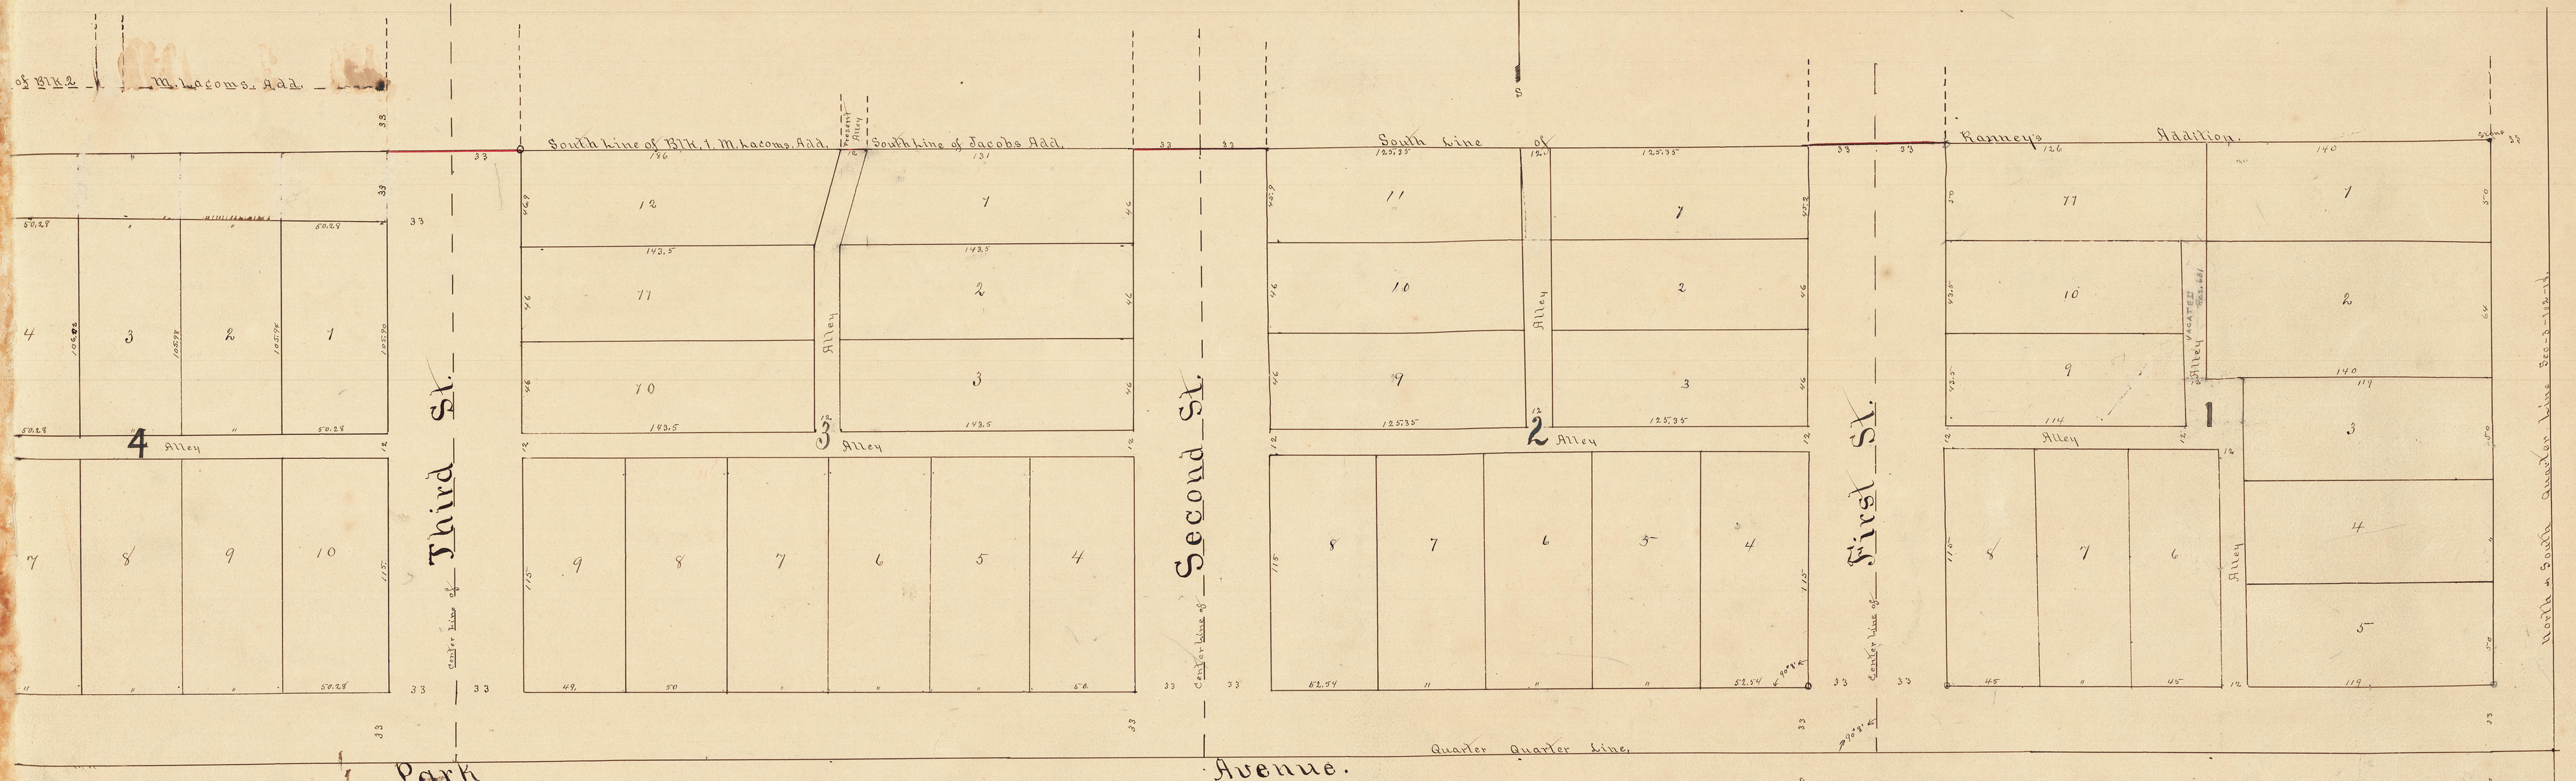


State of Minnesota } ss.
County of Mower }

I, Oscar P. Weisgerber, Surveyor and Civil Engineer, do hereby Certify that on the 11th day of June, 1914 at the request of the proprietors of the real Estate hereinafter named and described I duly surveyed the same, which real Estate is described as follows, to-wit:

Beginning at a point thirty three feet West of the South east corner of the North East quarter of the South West quarter of Section three, in Township one hundred two North of Range Eighteen, West, in Mower County, Minnesota; the same being also in the West line of Kenwood Avenue; thence North two hundred and seventy seven feet along the west line of Kenwood Avenue to the South line of Ramneys Addition to the City of Austin; thence West two hundred and seventy seven feet along said South line of Ramneys Addition to the West line of the South West quarter of said Section three; thence South two hundred seventy nine and one tenth feet along said quarter quarter line to the quarter quarter corner in the center of the South West quarter of said Section three; thence East two hundred and seventy seven and one tenth feet to the place of beginning. Containing 5.38 acres of land more or less. Said land is to be platted as Kenevan & Kings Addition to the City of Austin, Minn.

I further certify that I have made a plat thereof setting forth and naming all thoroughfares, showing all public grounds and giving the dimensions of all lots, thoroughfares and public grounds, all in such a manner that all lots are numbered progressively by the Block in which they are situated, and all Blocks are numbered progressively. There are also set on said Survey was and is true and correct. That