
KNEESKERN FIRST ADDITION

TO THE CITY OF AUSTIN

MOWER COUNTY STATE OF MINNESOTA

Reg. by Deeds

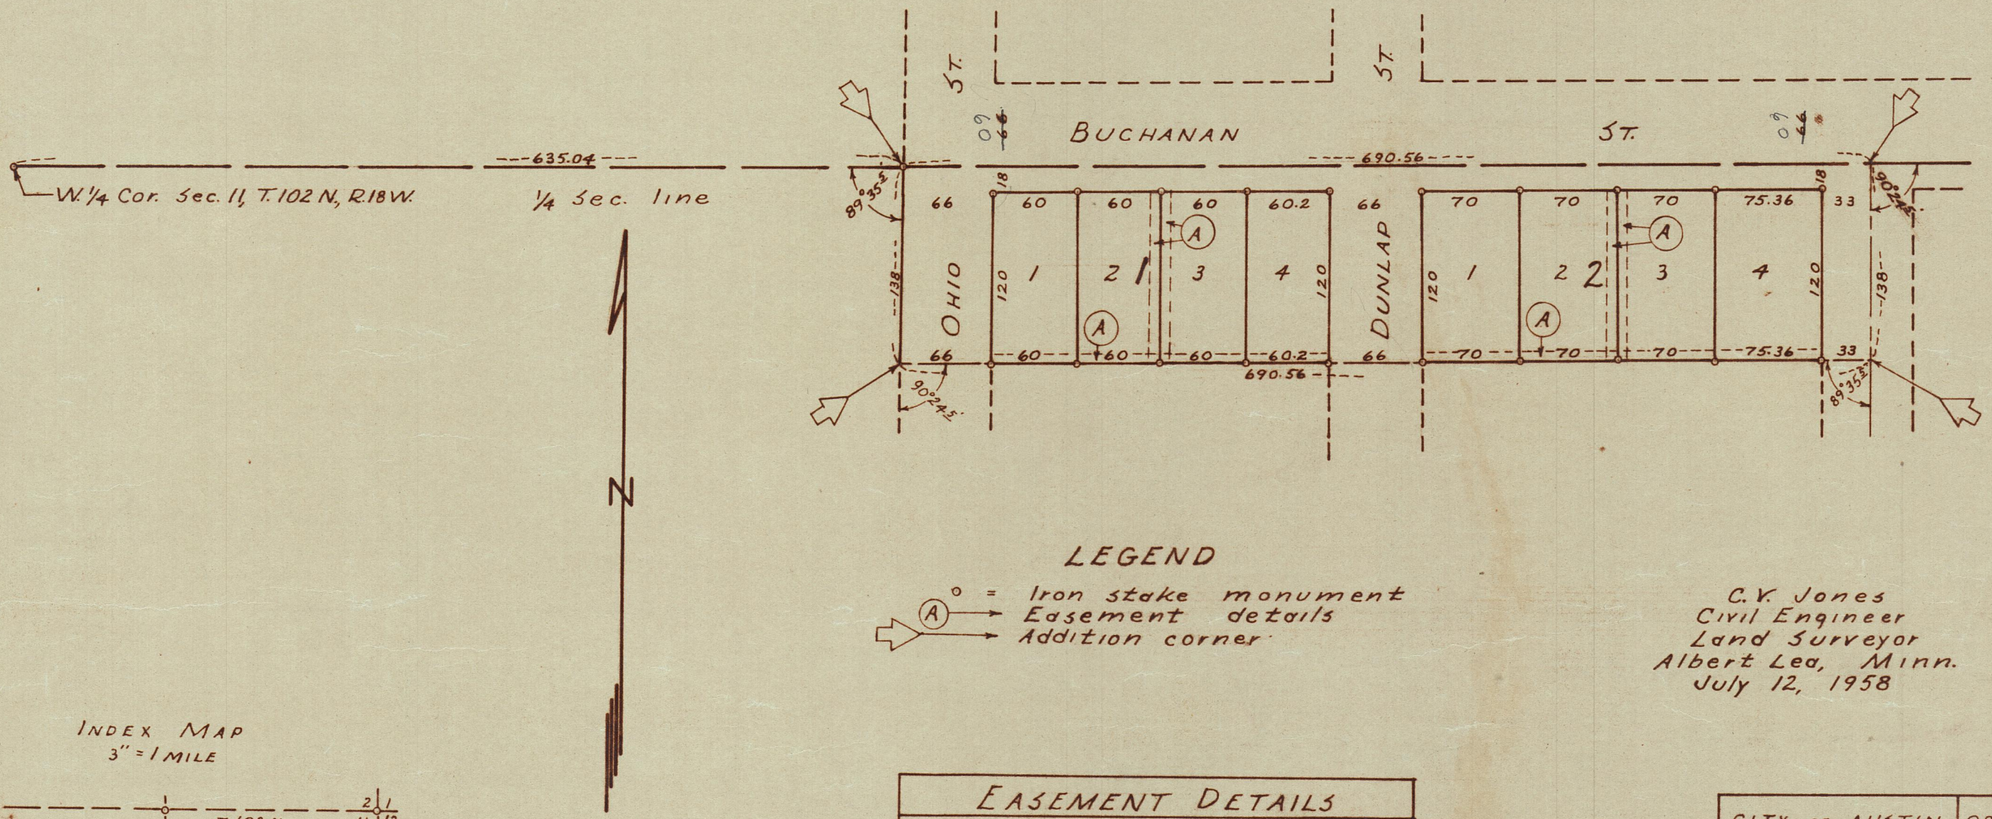

Scale: 1" = 100'

LEGEND


° = Iron stake monument

(A) → Easement details

→ Addition corner


C.V. Jones
Civil Engineer
Land Surveyor
Albert Lea, Minn.
July 12, 1958

INDEX MAP
3" = 1 MILE

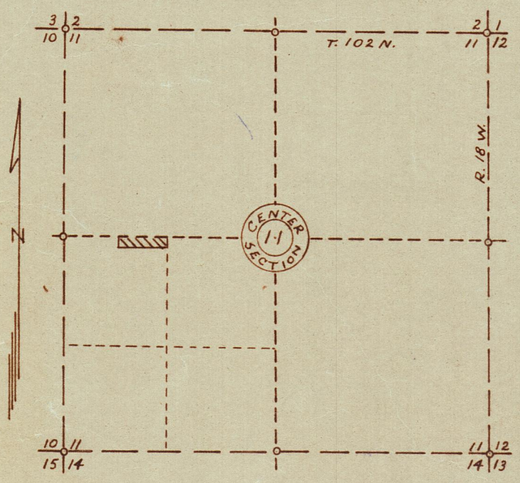

PLATTED AREA: 2.187 Ac.

EASEMENT DETAILS

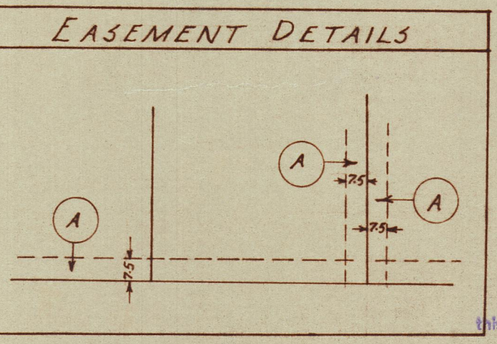

Office of Register of Deeds, Mower County, Minnesota } SS. 241678

I hereby certify that the within instrument was filed for record on the 22 day of August A.D., 1957 at 4:00 o'clock P.M. and duly recorded in Book 9 of Plats on page 16

Sure M. Engen
Register of Deeds
By Gladys Chopski Deputy

Taxes paid and transfer entered this 22 day of Aug 1957
Graham R Hazlitt
County Auditor
P L Calley

I hereby certify that [illegible] the year 1957 on the land described within are paid.
Richard H. Peterson
County Treasurer

CITY OF AUSTIN	ORD. NO.	DATE
Annexation		
Plat		
APPROVALS		
Mayor		
City Engineer		
City Recorder		

FILED FOR RECORD

CERTIFICATES	BOOK	PAGE
Dedication	10M	437
Surveyor's	10M	437
City Recorder's	10M	437

Sure M. Engen
Registrar of Deeds By Gladys Chopski Deputy

MAP NO. 387