
PLAT

OF

The subdivision of O.L. "A" of Larsons Addition to Austin, Minnesota.

Scale - 1" = 50'

Apr. 5-1956

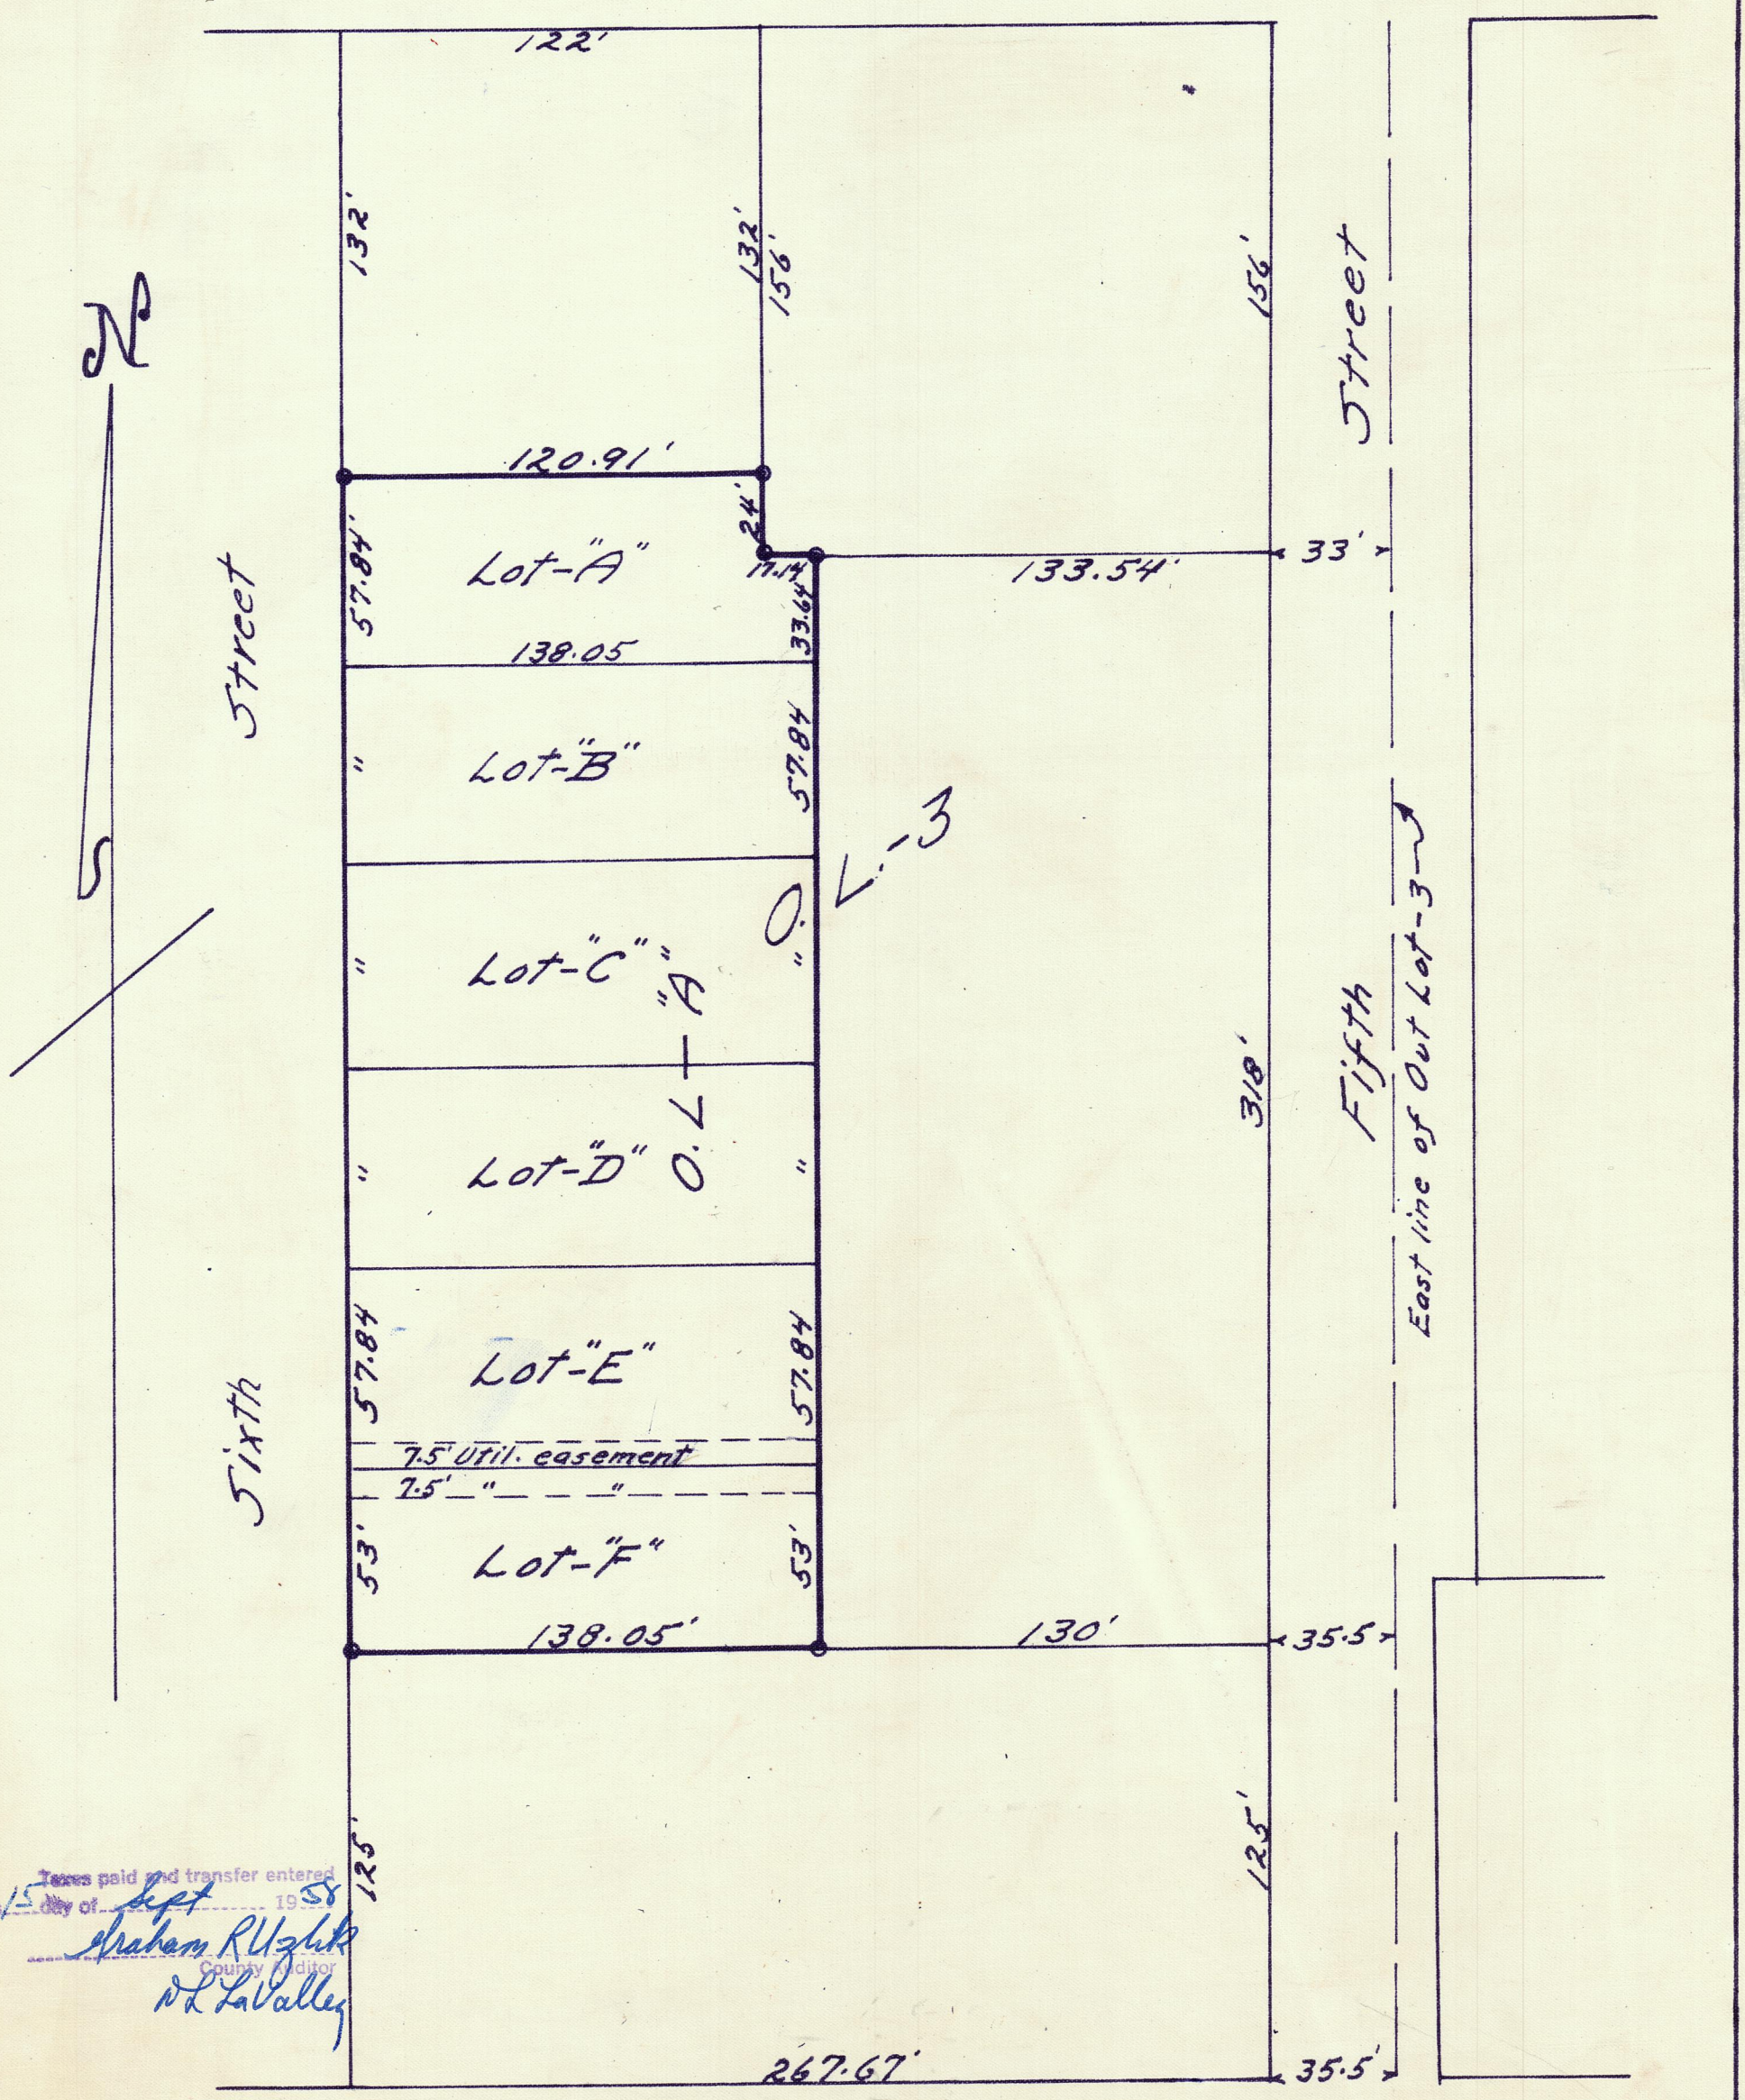

Taxes paid and transfer entered this 15 day of Sept 1958
Graham R Uzzle
County Auditor
by L LaValley

241985

Note - Iron monuments are placed in the ground at points shown with circles.

Office of Register of Deeds } SS.
Mower County, Minnesota }
I hereby certify that the within instrument was filed for record on the 15 day of Sept A.D., 1958 at 2:40 o'clock P. M. and duly recorded in Book 9 of Plats on page 18
Register of Deeds
By ..... Deputy

I hereby certify that this survey, plan, or report was prepared by me or under my direct supervision and that I am a duly Registered Land Surveyor under the laws of the State of Minnesota.

L. H. Edison

Date Apr. 5, 1956 Reg. No. 732

CERTIFICATES

SURVEYORS - see Misc. Book 10 Page 519

DEDICATION - see Misc. Book 10 Page 519

APPROVALS - see Misc. Book 10 Page 519

I hereby certify that taxes for the year 1957 on the land described within are paid.

Richard H. Peterson

8