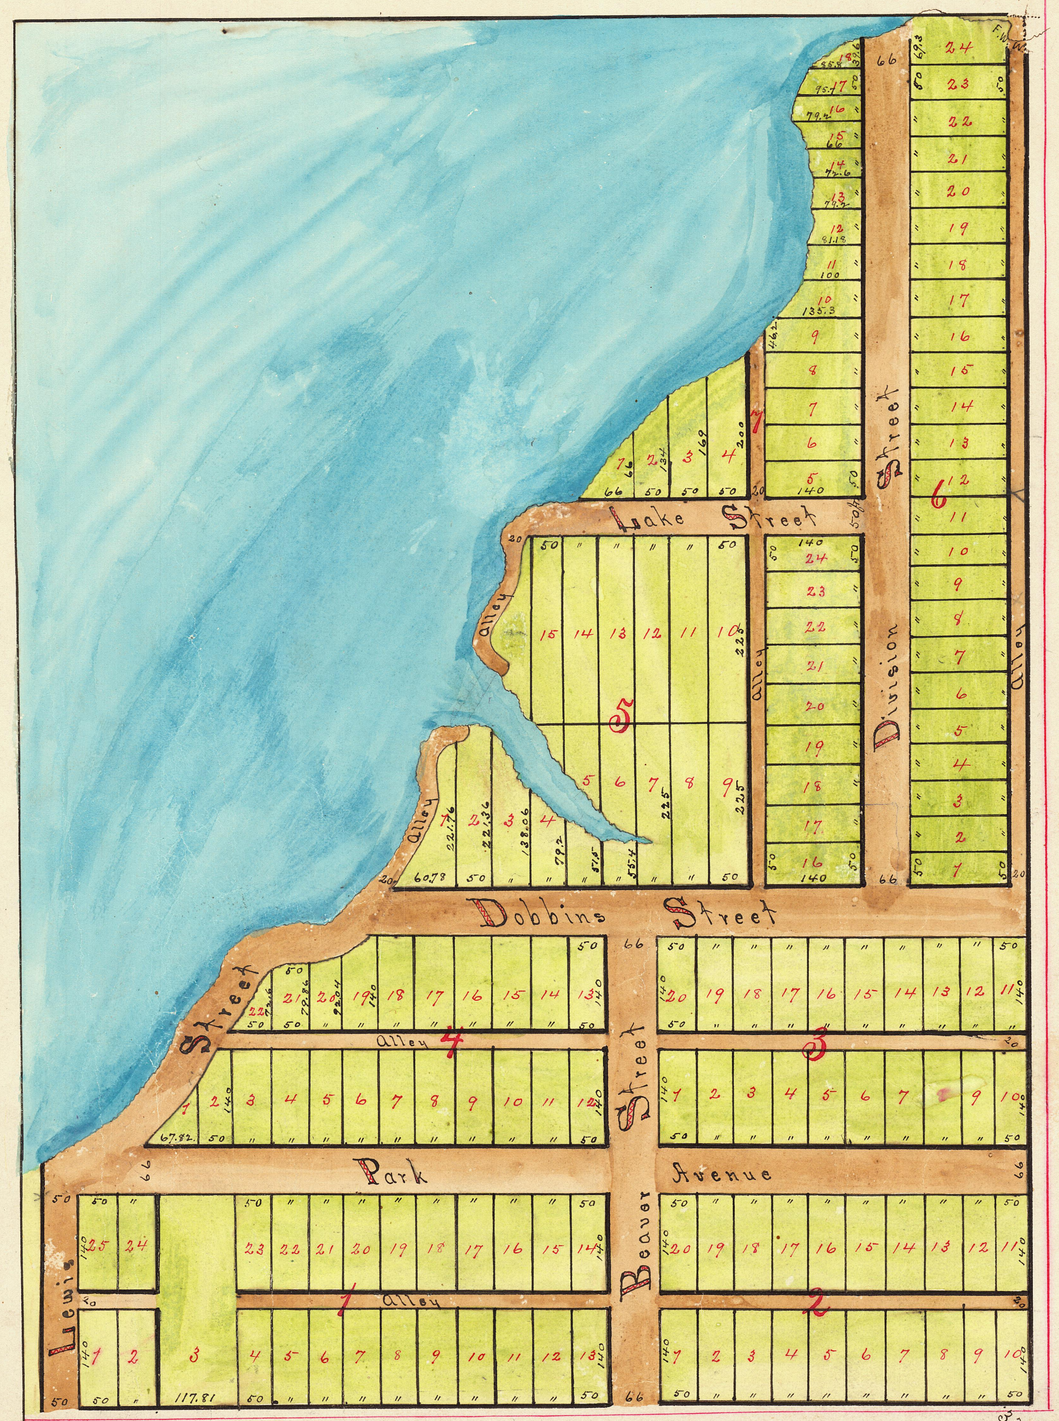


LEWIS
PARK ADDITION
~TO~
AUSTIN

Lewis Park Addition to Austin as here represented in the annexed plat is located upon and includes all that part of the East half of the North East quarter of Section two (2.) in Township One hundred two (102.) North of range Eighteen (18) West lying East and South of the pond or Lake on said Eighty (80) acre tract in Mower County, State of Minnesota, and I hereby certify that the annexed plat of said Addition is a true and correct representation of all of the Blocks Alleys lots and Blocks in said Addition according to survey thereof made by me this 2nd day of May A.D. 1887 all measurements are reduced to feet and decimal parts thereof. Magnetic Variation 7°.15' The East side of said Addition is the East line of Section two (2.) aforesaid.

E.D. Grand ~ Surveyor

We Russel E. Shipherd and Nellie R. Shipherd Proprietors of Lewis Park Addition to Austin do hereby certify that we have caused the same to be laid out and platted as indicated upon the annexed plat It is the intent that the same may be and shall constitute an addition to the City of Austin. And we do hereby dedicate and set apart to the use of the public the Streets and Alleys therein mentioned and platted.

Dated this 9th day of May A.D. 1887

In presence of
C.H. Davidson Jr
E.D. Grand

Russel E. Shipherd (Seal)
Nellie R. Shipherd (Seal)

State of Minnesota } ss.
Mower County }

Personally Came before me this 9th day of May A.D. 1887 Russel E. Shipherd and Nellie R. Shipherd to me well known to be the persons who executed the foregoing Certificate of Dedication and they severally acknowledged that they executed the same freely and voluntarily for the use and purpose therein expressed.

Witness my hand and official seal this 9th day of May A.D. 1887.

E.D. Grand
Notary Public

(Notarial Seal)

Office of Register of Deeds,
County of Mower,
STATE OF MINNESOTA.
I hereby certify that the within Plat was filed for record in this office on the 9 day of July A.D. 1887 at 4 o'clock P.M. and was duly recorded in Book 3 of Plats Page 6.
Eugene Woods
Register of Deeds
By

Taxes paid and transfer entered July 9th 1887
as per records in my office
C.H. Wilbour
County Auditor