

OFFICIAL PLAT

LICKTEIG SECOND ADDITION

IN THE SOUTH 1/2 SE1/4 SECTION 9, AND
THE NORTH 1/2 NE 1/4 SECTION 16, TOWNSHIP 102 NORTH, RANGE 18 WEST
CITY OF AUSTIN COUNTY OF MOWER STATE OF MINNESOTA

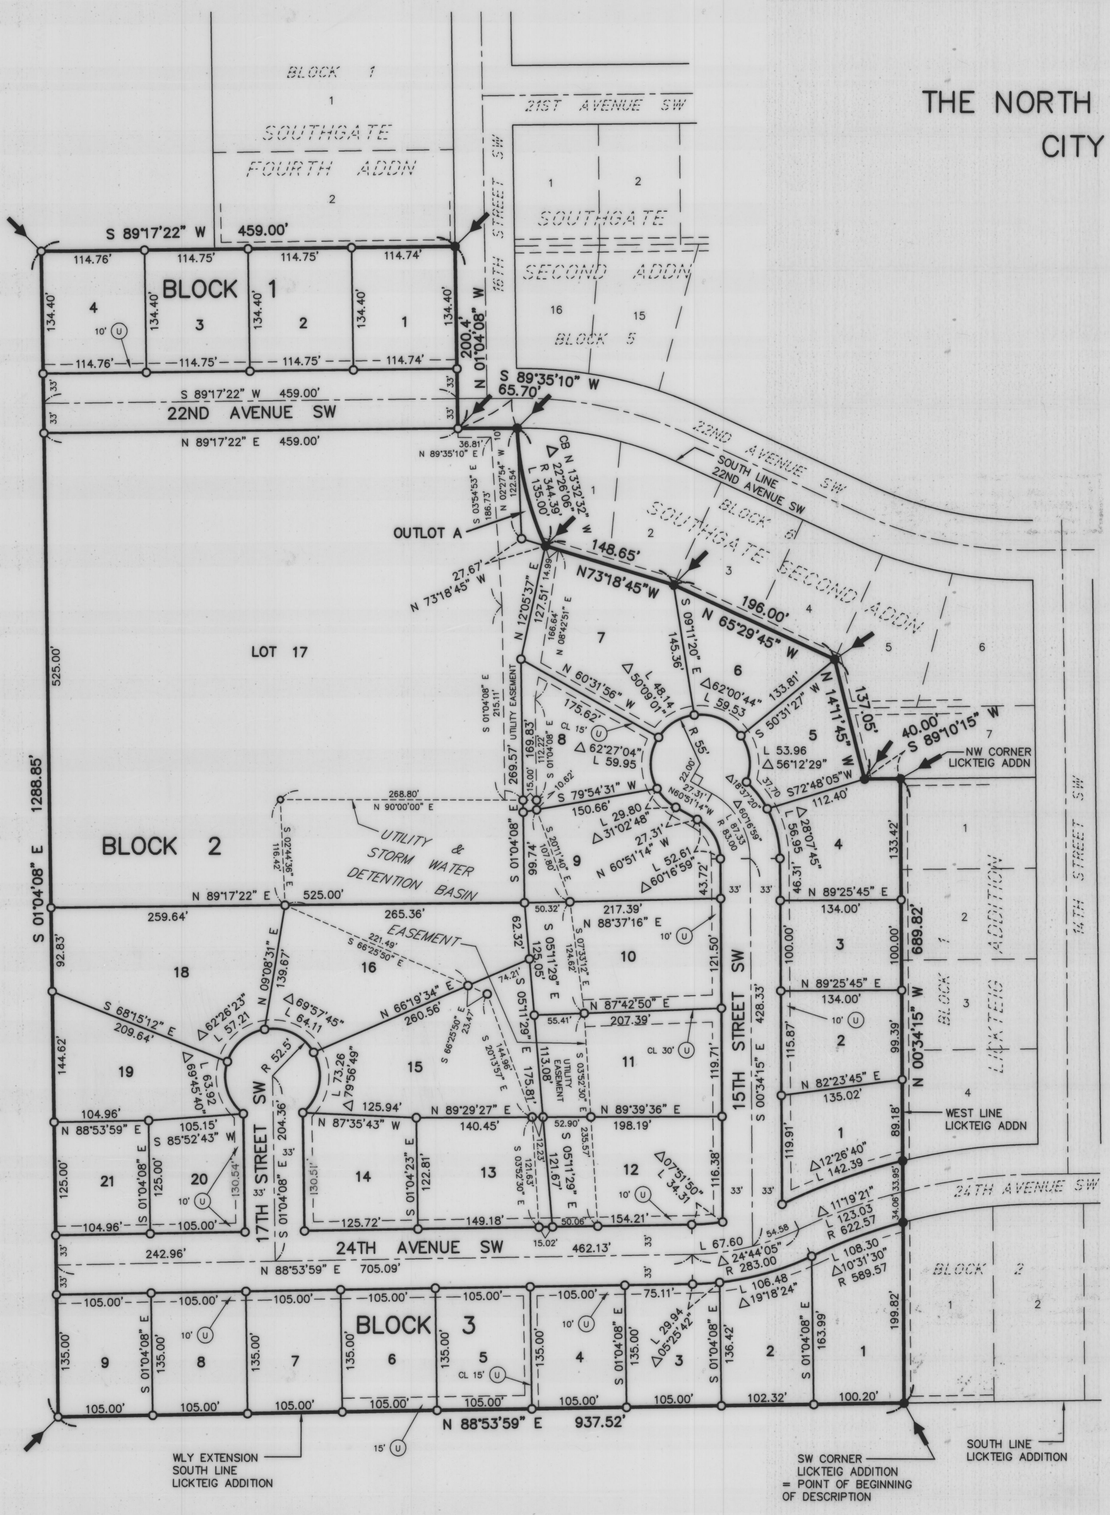

INDEX MAP

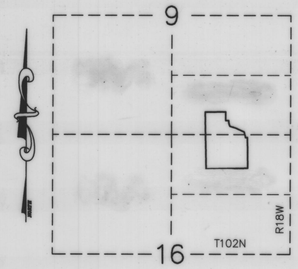

PLATTED AREA = 23.54 ACRES ±

0 100 300
50 200
SCALE IN FEET

LEGEND

- ○ = 5/8" ø x 16" iron stake monument (capped RLS 13807) – Placed
- ● = Iron stake monument – Found
- ⟵ = Subdivision Plat Corner
- ⌞ = Right Angle
- 10' (U) ⟶ = Utility Easement

BASIS OF BEARING SYSTEM :

ALL BEARINGS ARE BASED UPON THE BEARING OF THE WEST LINE OF PLAT OF LICKTEIG ADDITION, WHICH IS ASSUMED TO BE NORTH 00°34'15" WEST.

JONES, HAUGH & SMITH INC
CONSULTING ENGINEERS & LAND SURVEYORS
515 SOUTH WASHINGTON AVENUE
ALBERT LEA, MINNESOTA 56007

AUGUST 2001
DRAWN BY GENE BUHR