
OFFICIAL PLAT

LONE OAK ADDITION

IN THE SW1/4 SECTION 27-T103N-R18W

CITY OF AUSTIN COUNTY OF MOWER STATE OF MINNESOTA

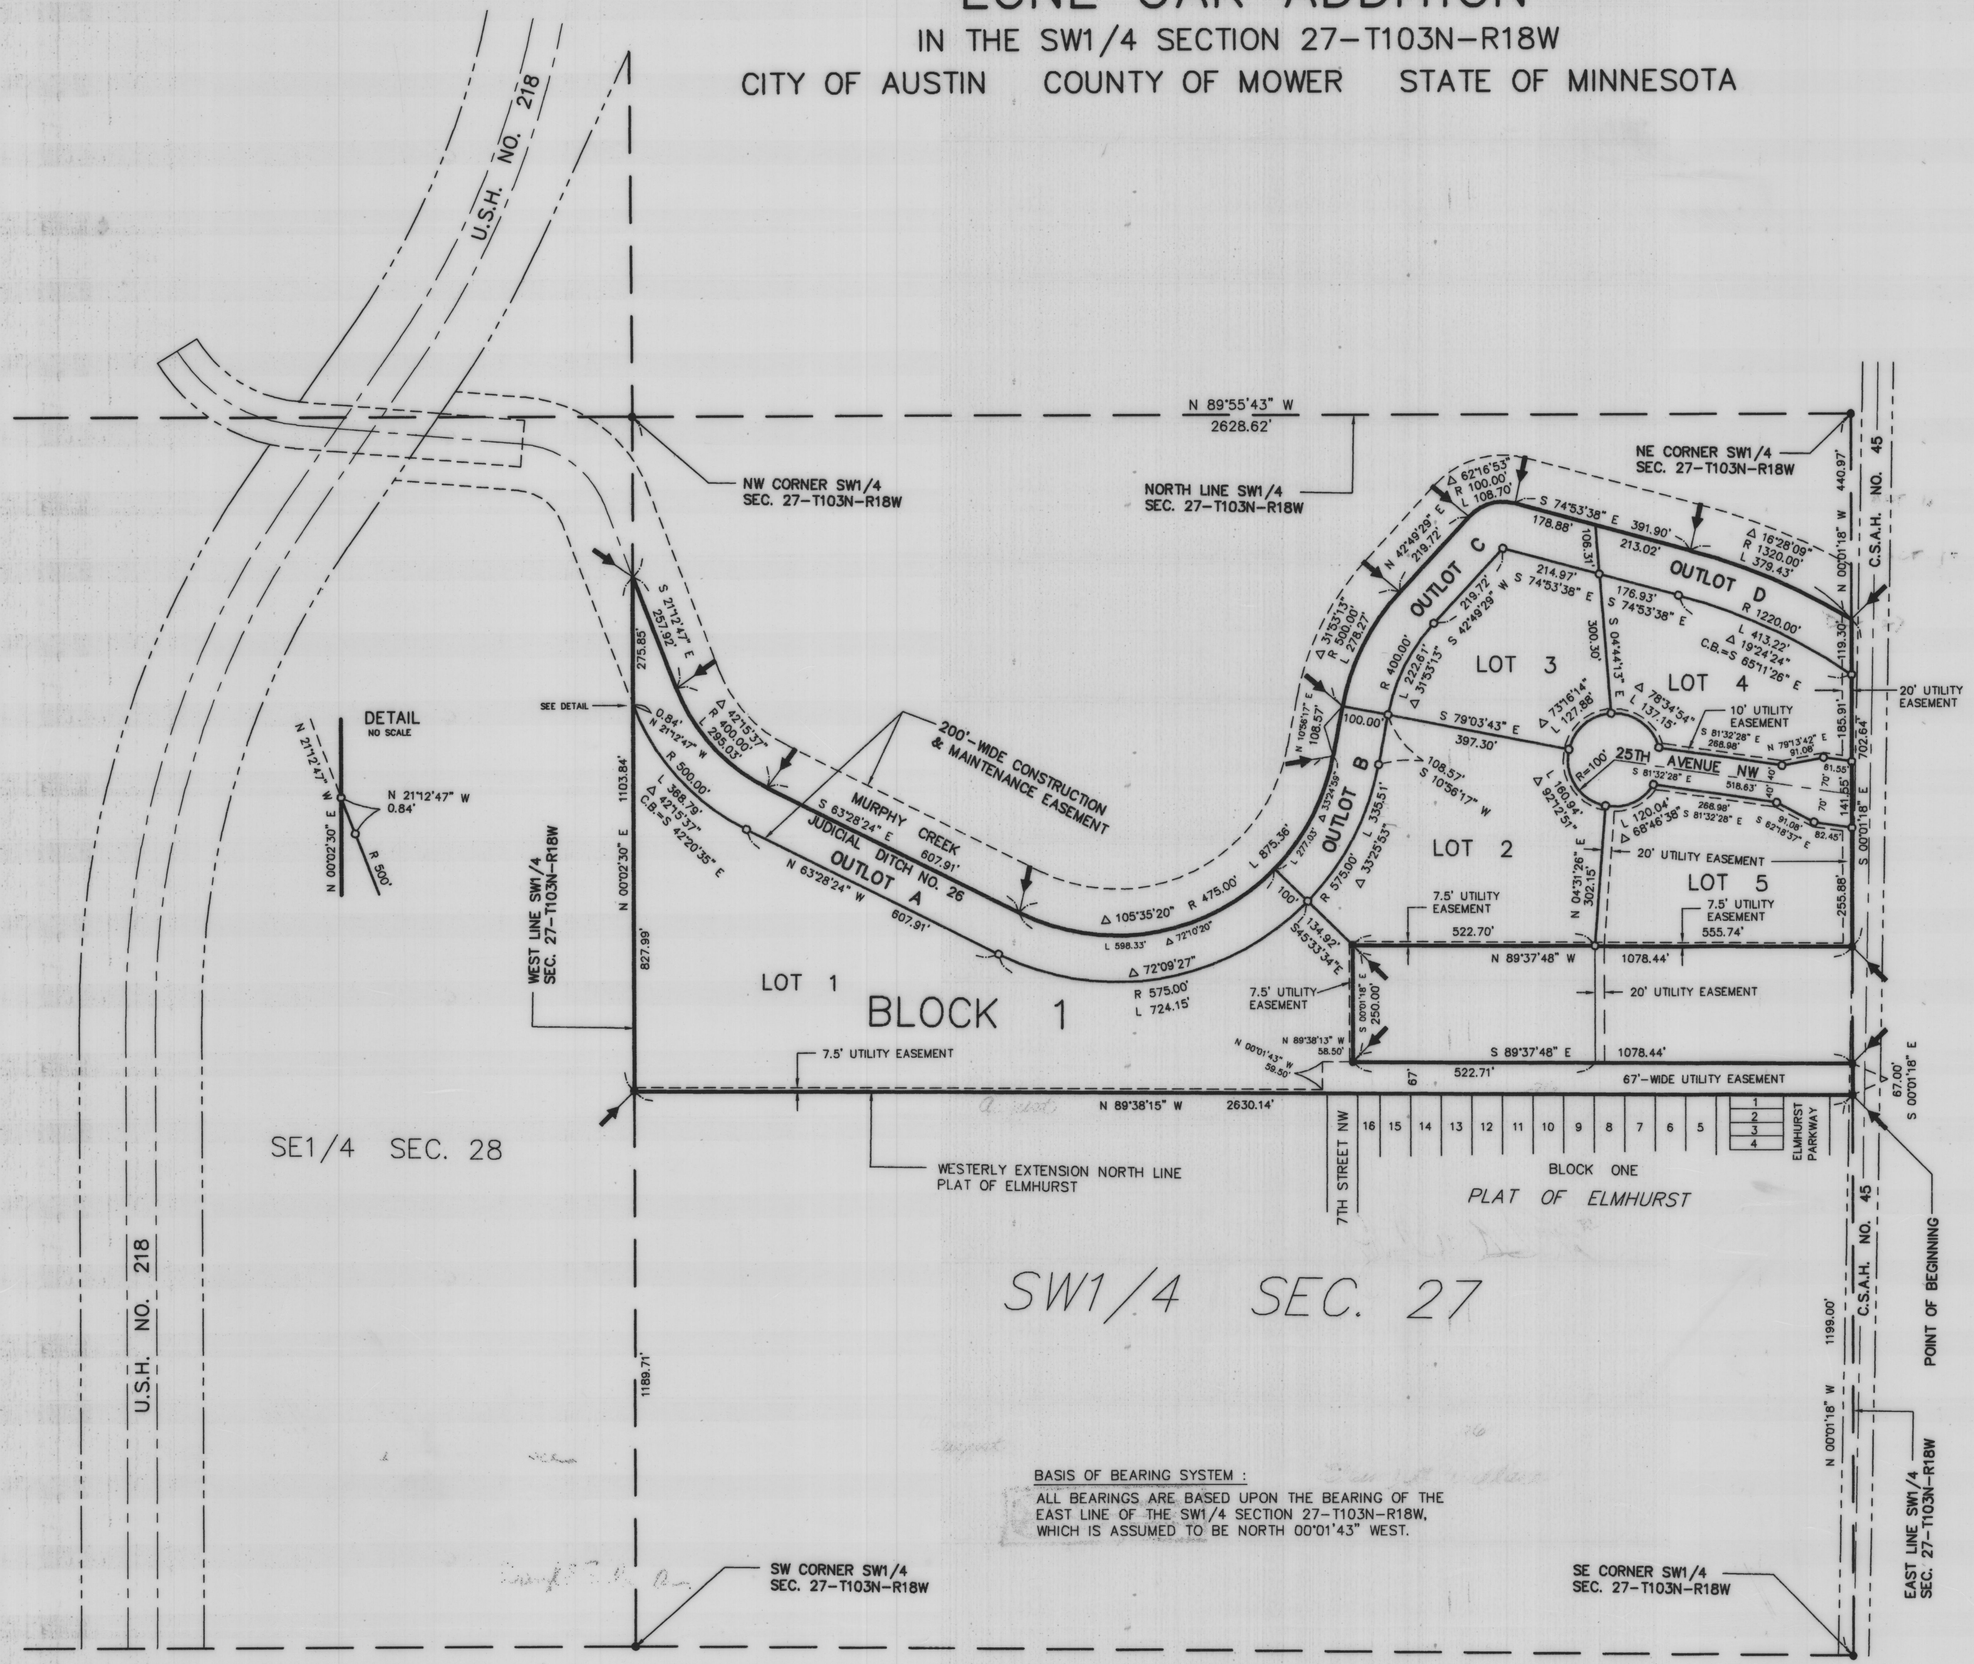

INDEX MAP

PLATTED AREA = 41.4 ACRES ±

LEGEND

- O = 5/8" ø x 16" iron stake monument (capped RLS 13807) – Placed
- ● = Iron stake monument – Found
- ⟵ = Subdivision Plat Corner

BASIS OF BEARING SYSTEM :

ALL BEARINGS ARE BASED UPON THE BEARING OF THE EAST LINE OF THE SW1/4 SECTION 27-T103N-R18W, WHICH IS ASSUMED TO BE NORTH 00°01'43" WEST.

JONES, HAUGH & SMITH INC

CONSULTING ENGINEERS & LAND SURVEYORS

515 SOUTH WASHINGTON AVENUE

ALBERT LEA, MINNESOTA 56007

AUGUST 1997

DRAWN BY GENE E. BUHR, EIT