
PLAT
OF
Mc. FARLANDS SUBDIVISION
A subdivision of the south 1168 ft. of O.L.-1 of the subdivision of Out Lots 11 to 32 located in the South half of the north east quarter of Section 9 Township 102 North, Range 18 West Mower County, Minnesota.
Scale-1" = 50' July 5-1949

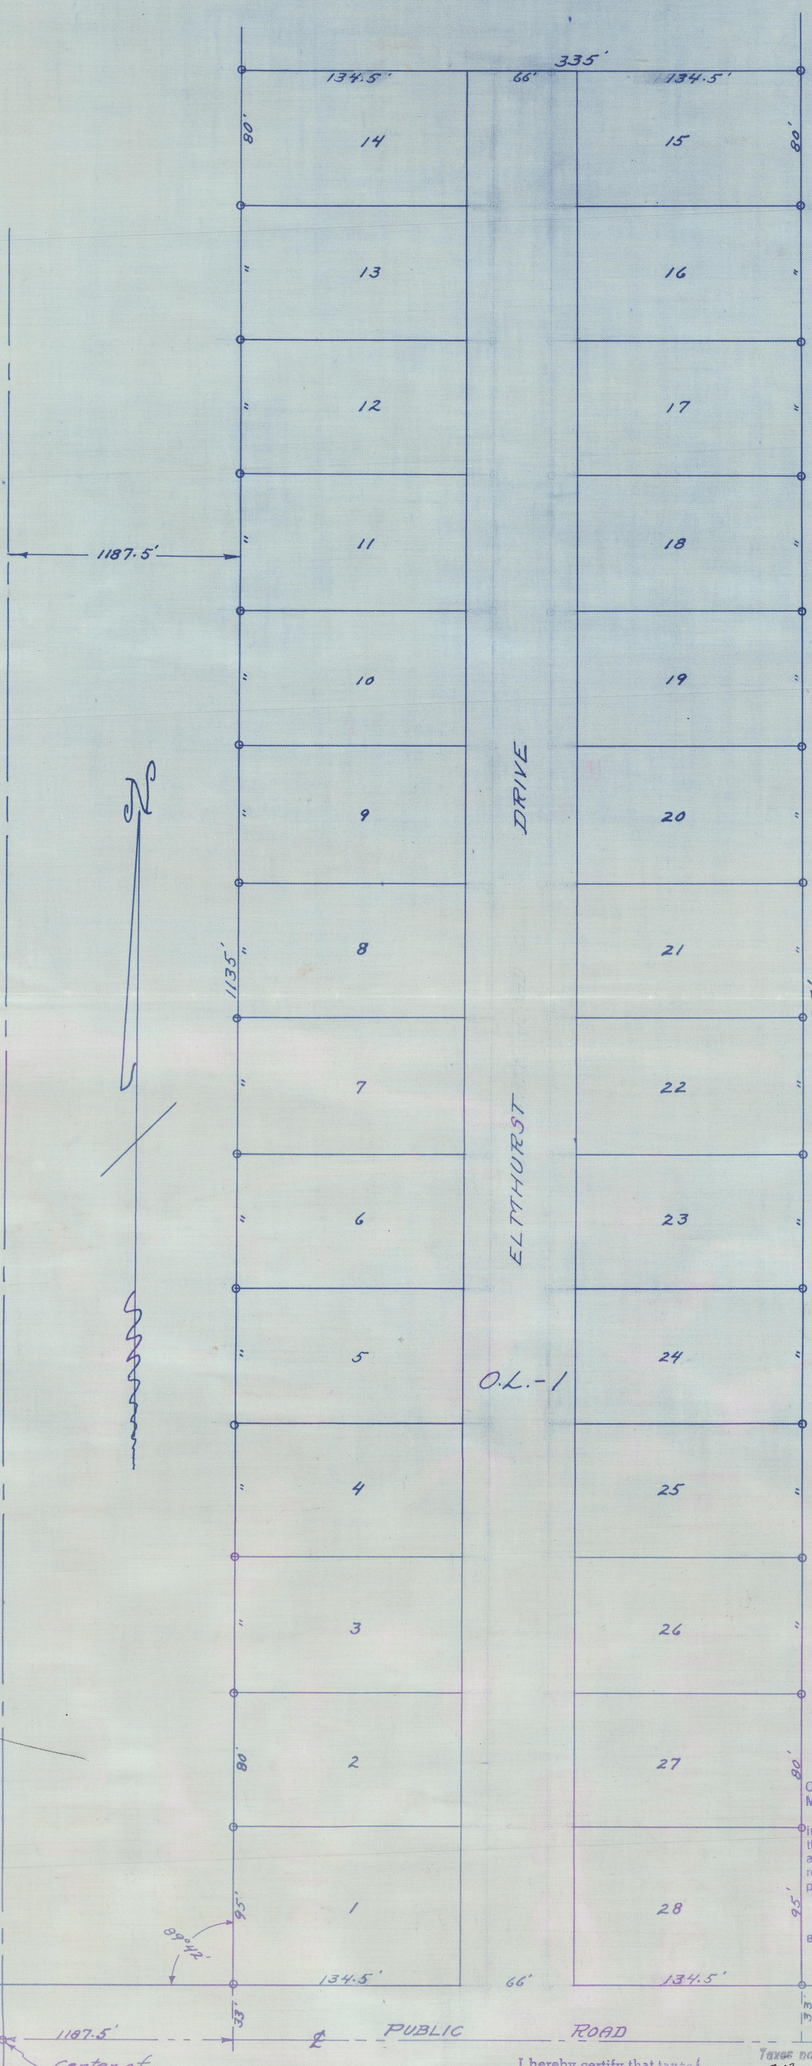

I hereby certify that taxes for the year 1948 on the land described within are paid.
C. C. Jerry
County Treasurer

Taxes paid and transfer entered this 23 day of Aug 1949
M. Stubbendy
County Auditor

CERTIFICATES
DEDICATION SEE MISC. BOOK W PAGE 637
SURVEYORS SEE MISC. BOOK W PAGE 637
APPROVALS SEE MISC. BOOK ___ PAGE ___

I hereby certify that this survey, plan, or report was prepared by me or under my direct supervision and that I am a duly Registered Land Surveyor under the laws of the State of Minnesota.
Date JULY 5-1949 Reg. No. 4312

190197
Office of Register of Deeds } SS.
Mower County, Minnesota
I hereby certify that the within instrument was filed for record on the 23 day of Aug A.D. 1949 at 2:30 o'clock P.M. and duly recorded in Book 7 of Plats on page 64
Register of Deeds
By ____, Deputy