
PLAT
OF
MEMORIAL PARK ADDITION
A subdivision of O.L. 7 O.L. 8 and part of O.L. 12 in the N.E. 1/4 of the N.E. 1/4 of Section-10 Township 102 N. Range 18 W. Austin, Mower County, Minnesota.
Scale - 1" = 100'

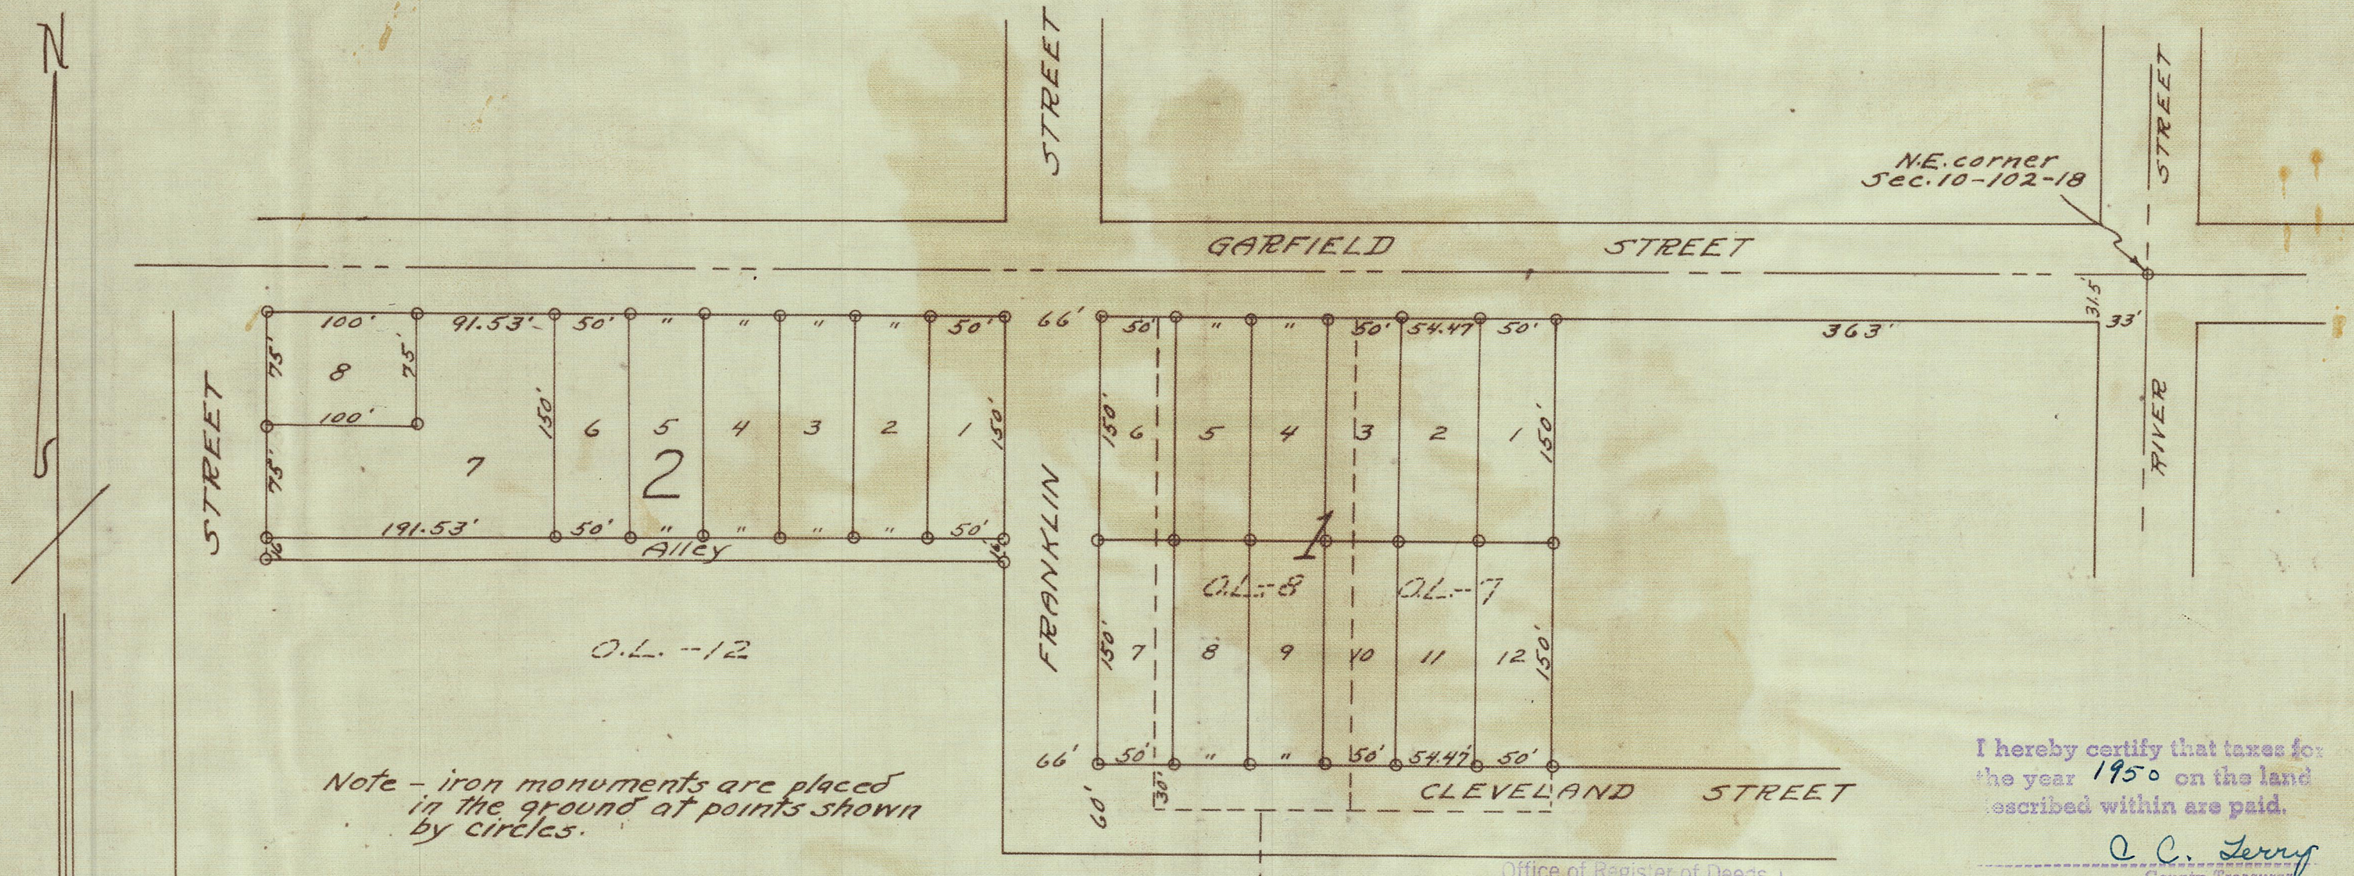

Note - iron monuments are placed in the ground at points shown by circles.

CERTIFICATES
Surveyors Certificate See Misc. Book 4 Page 576
Dedication Certificate See Misc. Book 4 Page 574

Taxes paid and transfer entered this 16 day of Nov 1951
C. C. Terry
County Auditor.

Office of Register of Deeds
Mower County, Minnesota } SS.
I hereby certify that the within instrument was filed for record on the 16 day of Nov A.D. 1951 at 3:30 o'clock P. M. and duly recorded in Book 7 of Plats on page 43
Paul M. Enger
Register of Deeds
By L V Franklin, Deputy

I hereby certify that taxes for the year 1950 on the land described within are paid.
C. C. Terry
County Treasurer
M.

I hereby certify that this survey, plan, or report was prepared by me, or under my direct supervision and that I am a duly Registered Land Surveyor under the laws of the State of Minnesota.
L. K. Edison
Date APRIL 24, 1951 Reg. No. 432