

MILLER - ELLIS
SECOND ADDITION
TO THE CITY OF AUSTIN
MOWER COUNTY STATE OF MINNESOTA

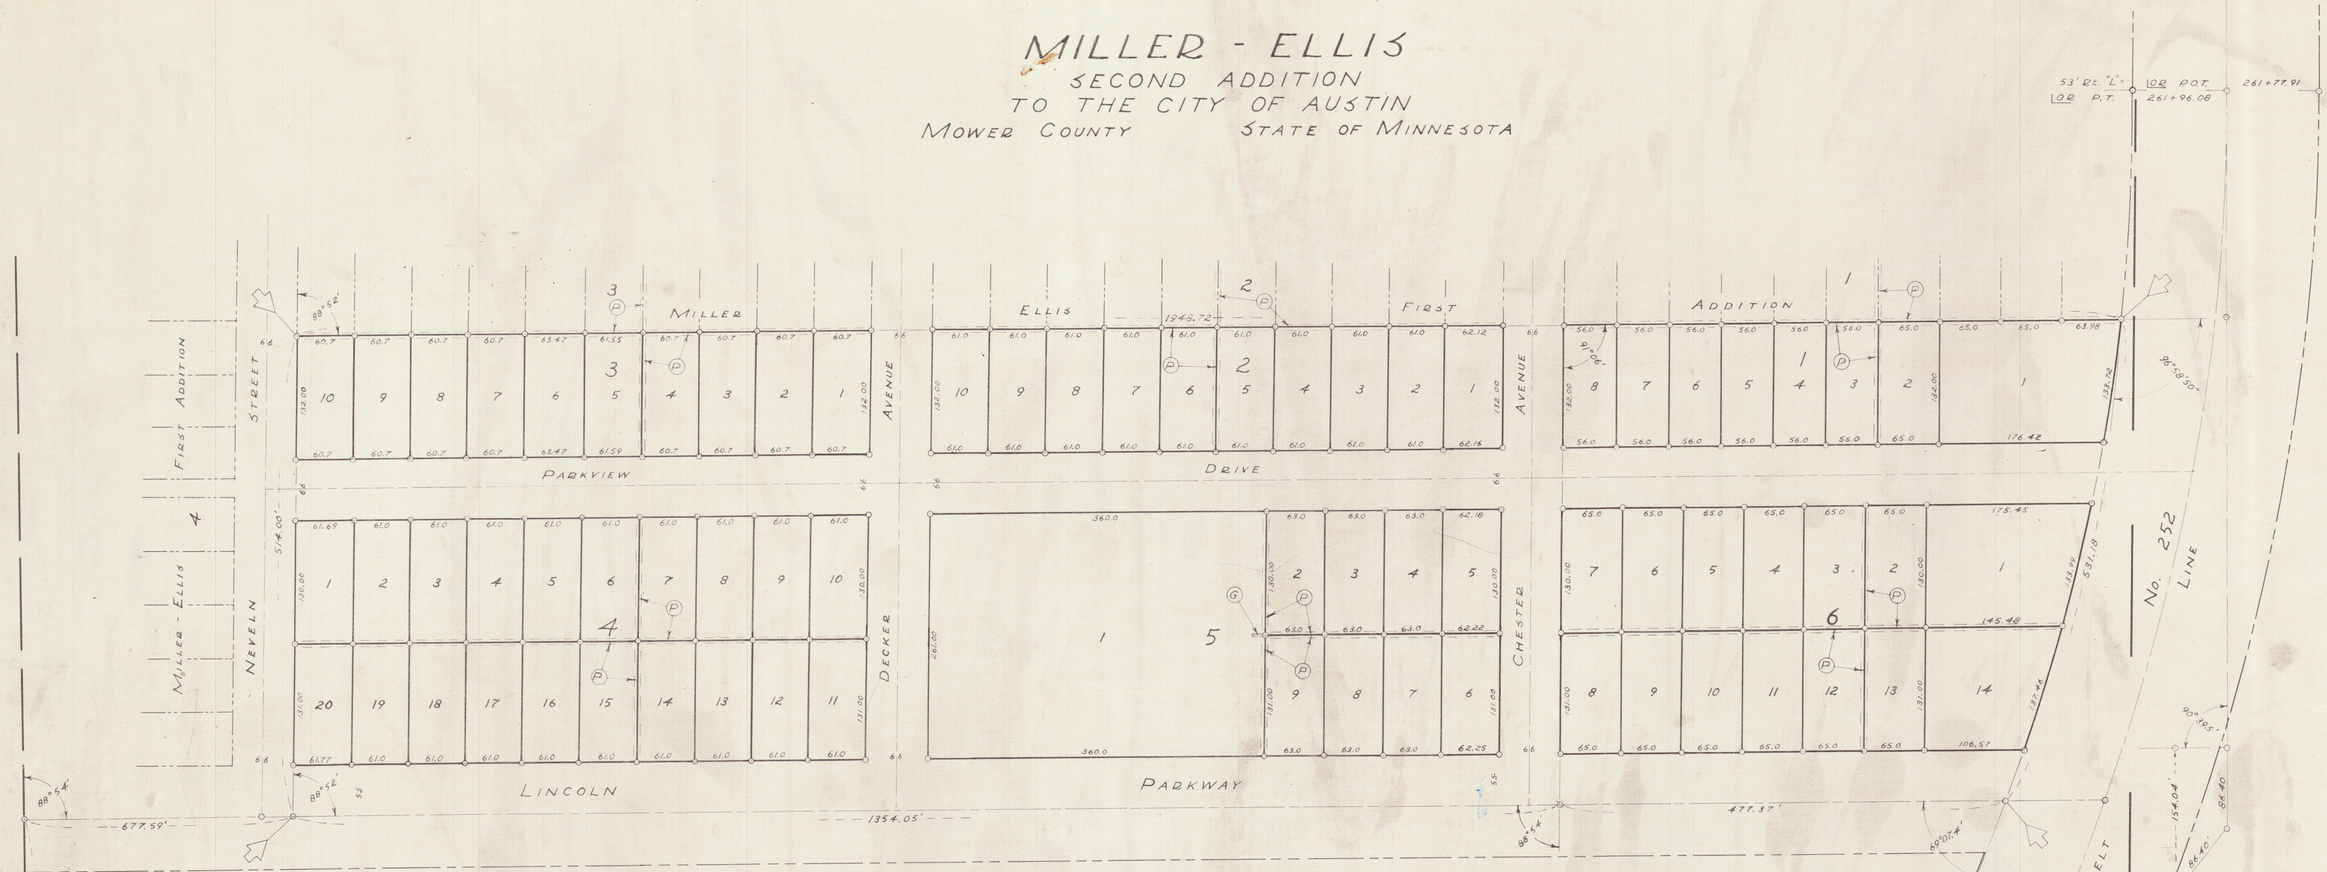


INDEX MAP
3" = 1 MILE

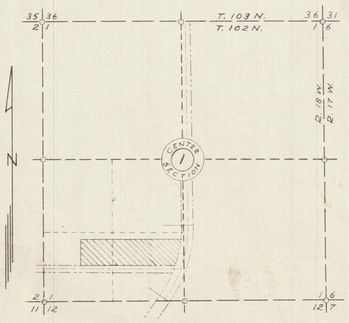

PLATTED AREA: 22.43 Ac.

EASEMENT DETAILS

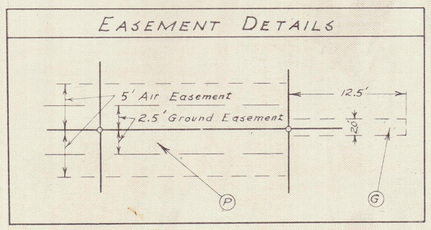

℄ CURVE DATA

Δ	37°50' Lt.
D	2°30'
T	785.41
L	1513.33
R	2291.83
E	130.84

Legend
- Iron stake monument
- Easement - see details
- Addition boundary
- Addition corner

Office of Register of Deeds } SS. 229503
Mower County, Minnesota }

I hereby certify that the within instrument was filed for record on the 28 day of June A.D., 19 56 at 9:30 o'clock a. M. and duly recorded in Book 8 of Plats on page 48.

Carol M. Enger
Register of Deeds
By Gertrude W. Spanke, Deputy.

COPY OF DEDICATION, SURVEYORS CERTIFICATE, ETC RECORDED IN BOOK 7 OF MISCELLANEOUS, PAGE 231.

Taxes paid and transfer entered this 28 day of June 19 56
Graham R. Uzzell
County Auditor

I hereby certify that taxes for the year 1955 on the lands described within are paid.
C. C. Terry
County Treasurer
R.P.

Scale: 1"=100'

C. V. Jones
Civil Engineer & Land Surveyor
Albert Lea, Minn.
Jan. 1956

CITY OF AUSTIN	ORD. NO.	DATE
Annexation		
Plat		
APPROVALS		
Mayor		
City Engineer		
City Recorder		

FILED for RECORD

CERTIFICATES	BOOK	PAGE
Dedication		
Surveyor's		
City Recorder's		

Register of Deeds Date