PLAT OF

NELSON'S SECOND ADDITION


TO

AUSTIN MINN.

FRED J. NELSON OWNER

Surveyed By J.E. Herzog
Minn. Reg. Civil Engr. & Land Surveyor #1856

June 18 1939 Scale 1 in.=100 ft.

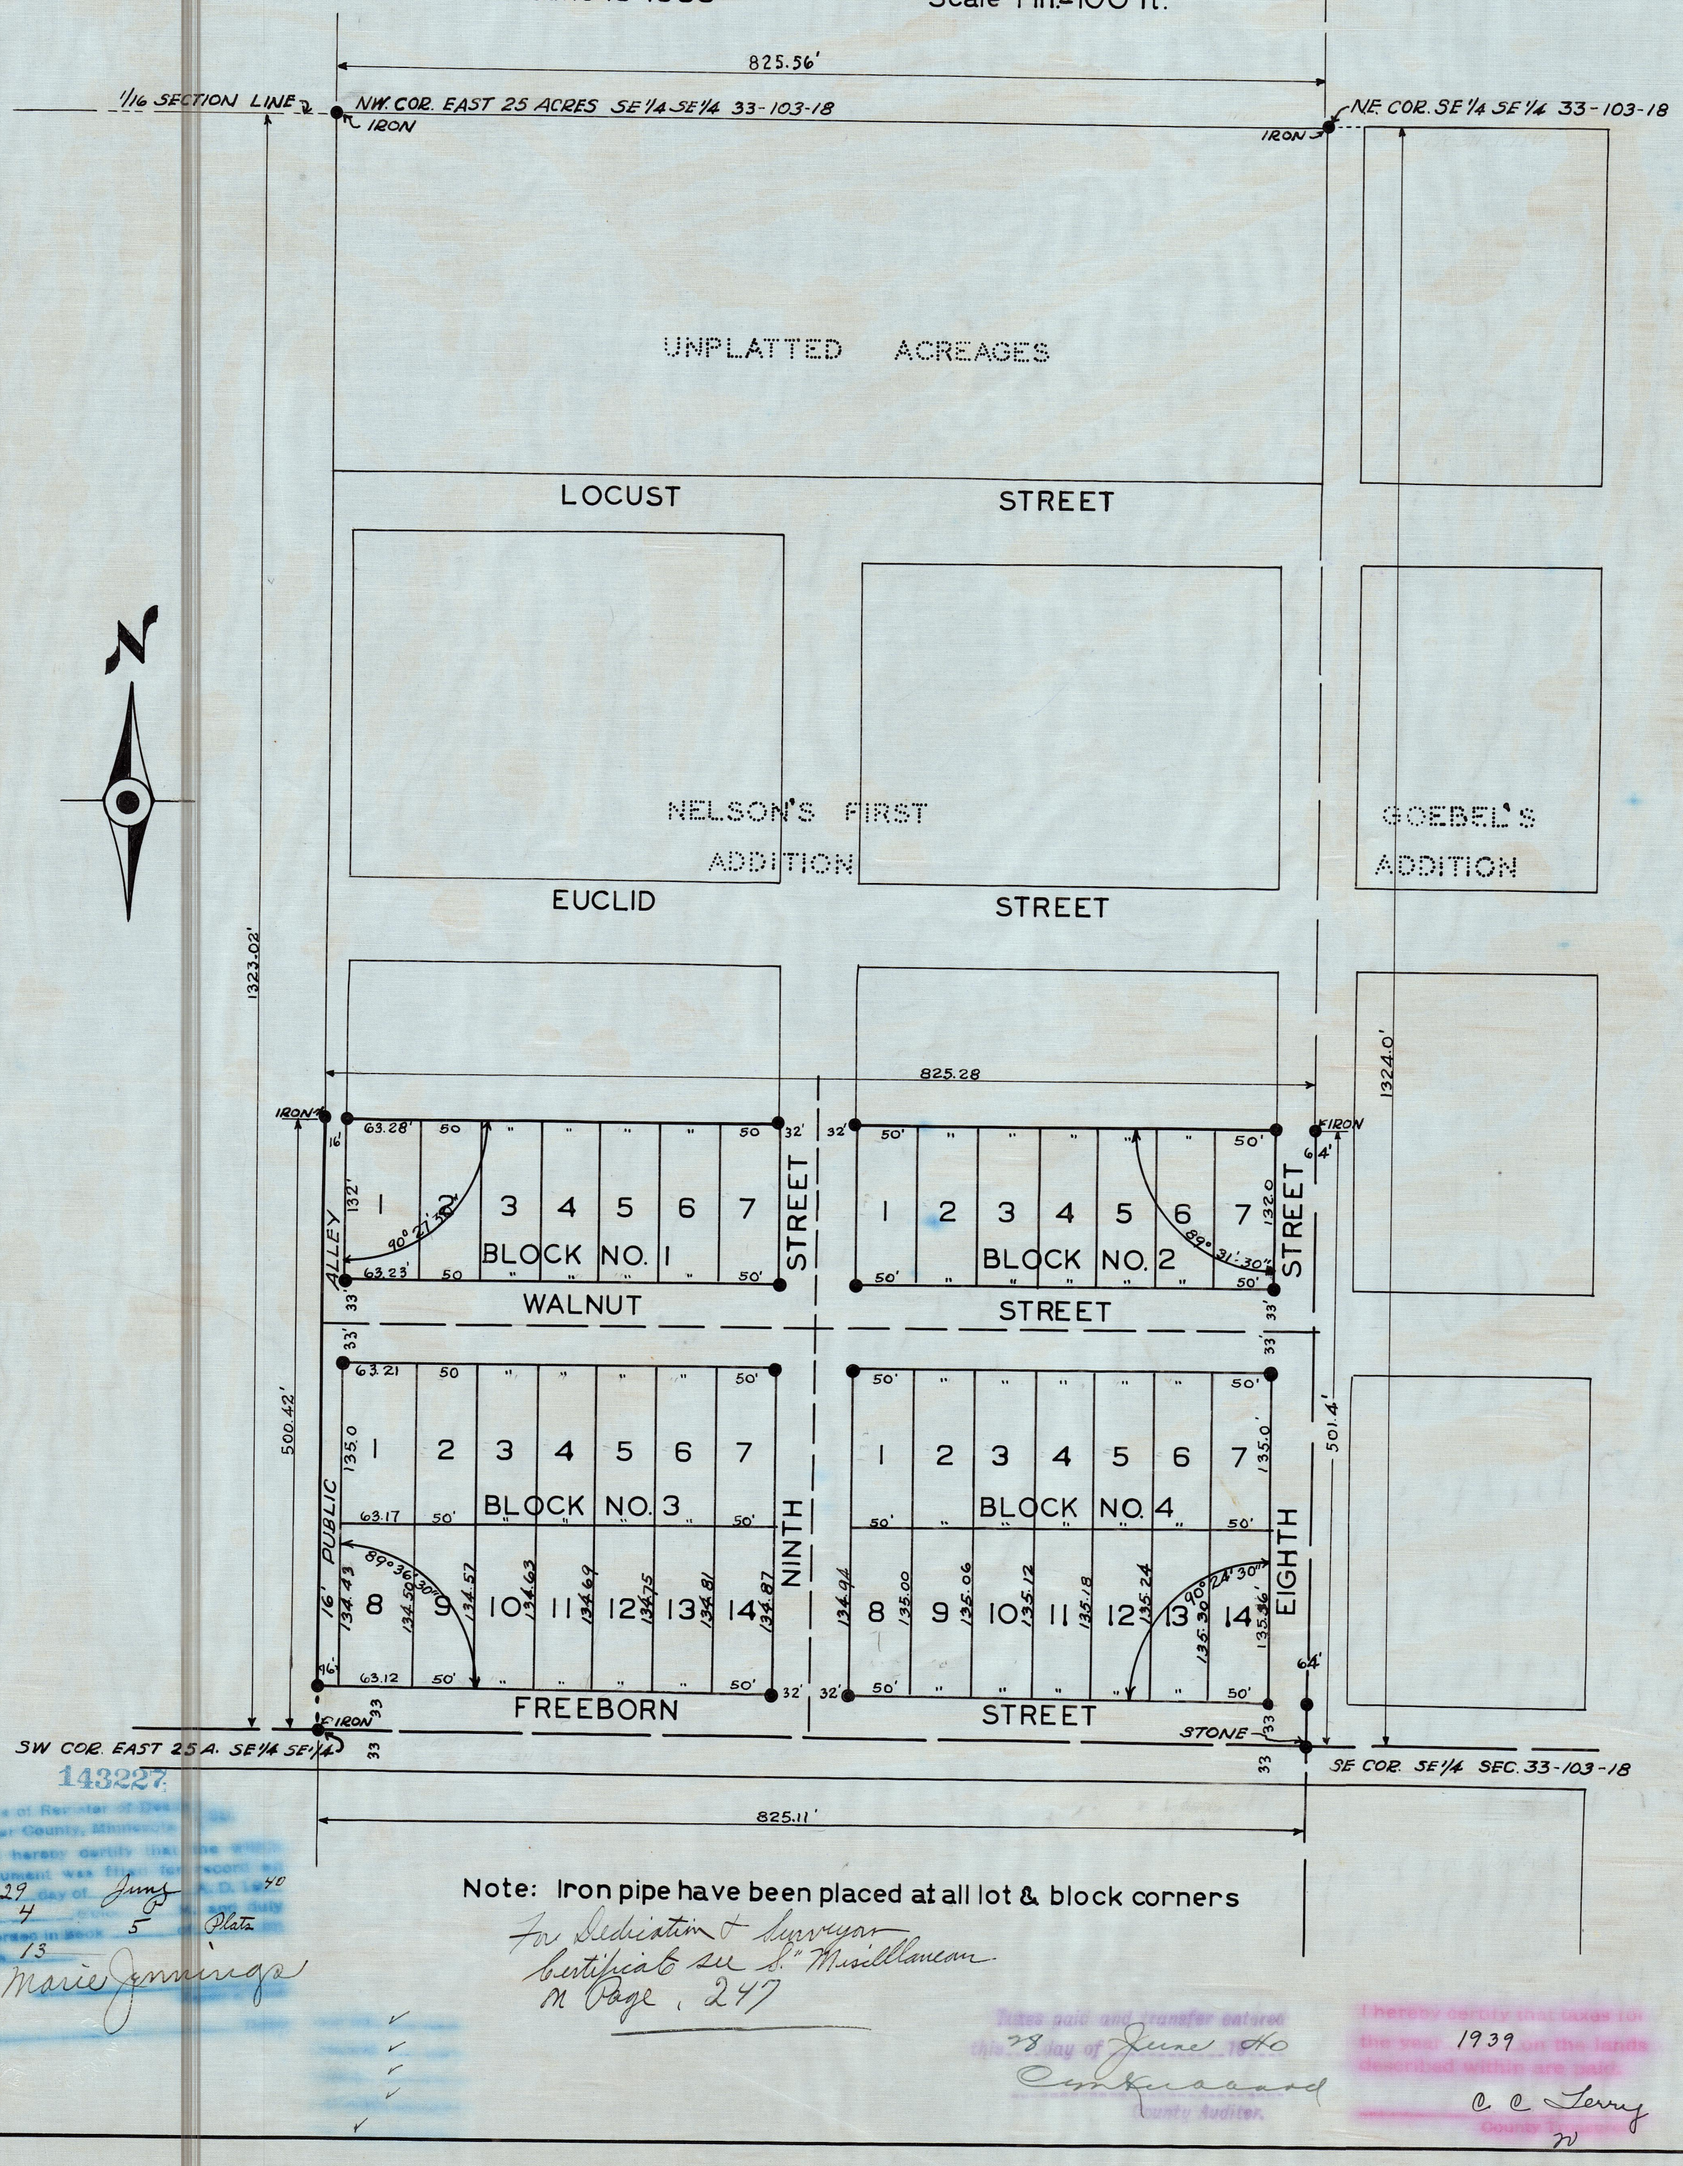

Note: Iron pipe have been placed at all lot & block corners

For Dedication & Surveyor Certificate see "Miscellaneous" Page 247

143227

Office of Recorder of Deeds
Mower County, Minnesota

I hereby certify that the within instrument was filed for record by me this 29 day of June A.D. 1940 at 4 o'clock P. M. and duly recorded in Book 5 of Plats page 13

Marie Jennings

Taxes paid and transfer entered this 28 day of June 1940

County Auditor.

I hereby certify that taxes for the year 1939 on the lands described within are paid.

C C Terry
County Treasurer