
PLAT
OF THE
NORMAN MILLER ADDITION
TO THE CITY OF AUSTIN, MOWER COUNTY, MINNESOTA

SCALE: 1" = 100 Ft.

Surveyed this 30th Day of September A.D. 1946

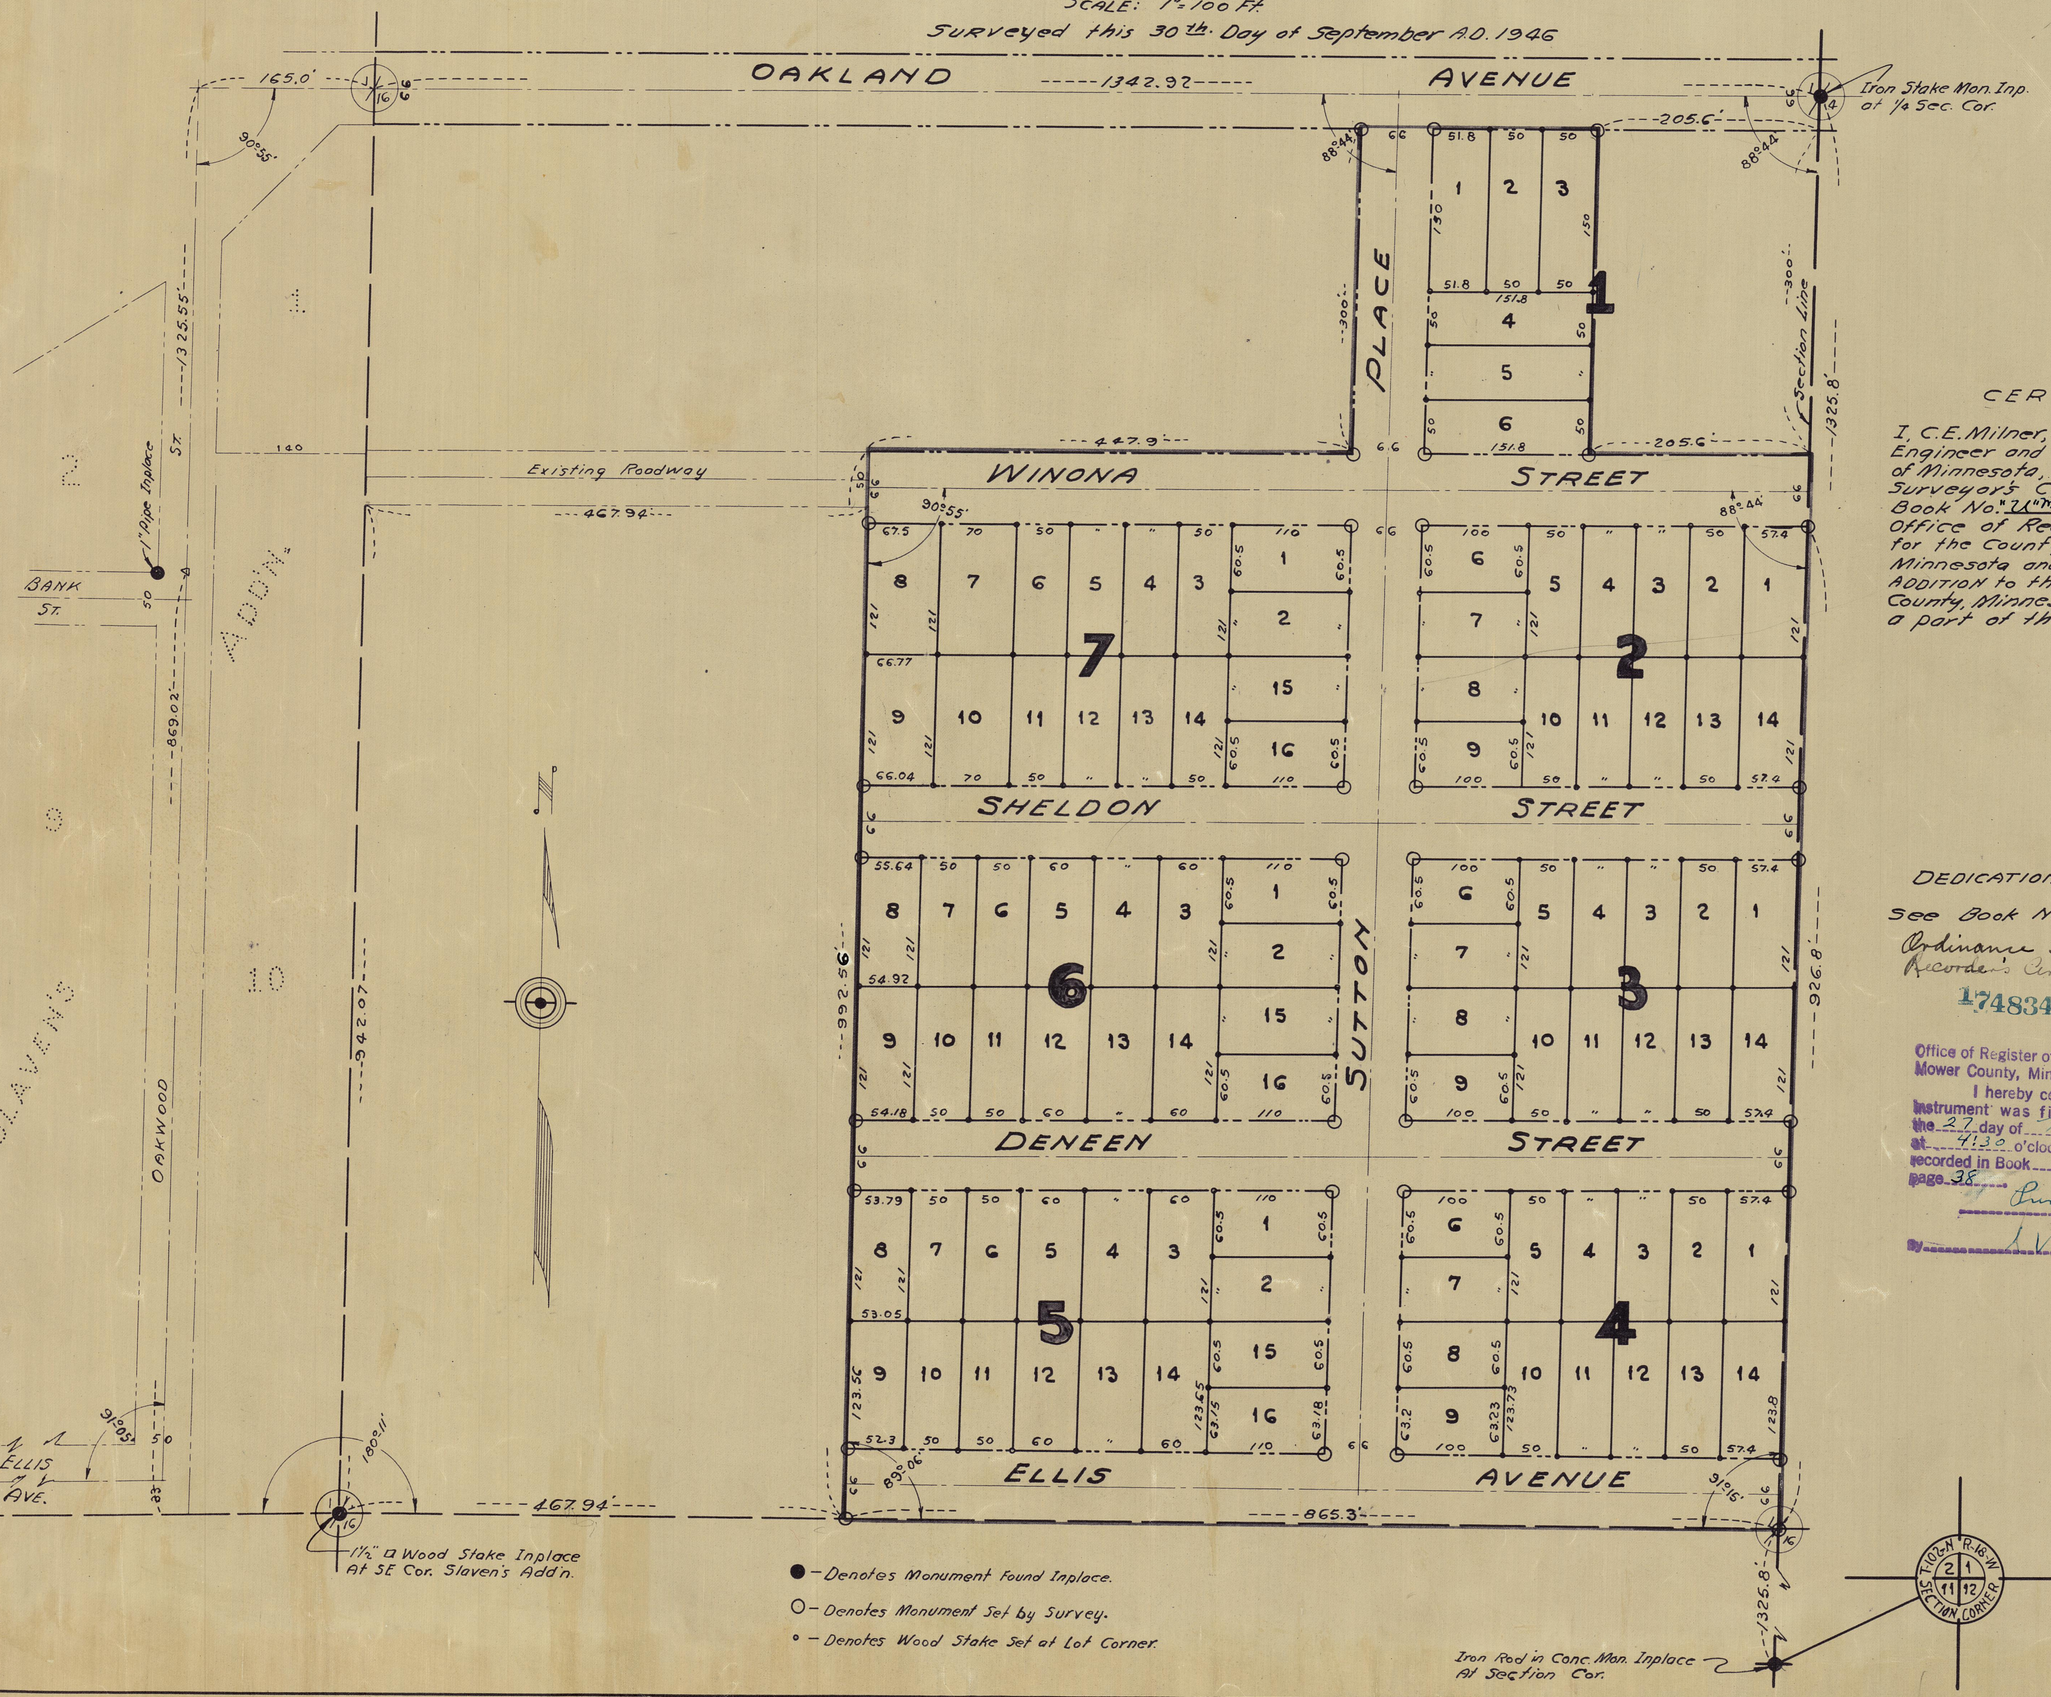

● – Denotes Monument found Inplace.

○ – Denotes Monument Set by Survey.

° – Denotes Wood Stake Set at Lot Corner.

CERTIFICATE

I, C.E. Milner, a Registered Professional Engineer and Land Surveyor in the State of Minnesota, hereby certify that the Surveyor's Certificate recorded in Book No. "U" Misc. Page No. 390 in the Office of Register of Deeds in and for the County of Mower and State of Minnesota and for the NORMAN MILLER ADDITION to the City of Austin, Mower County, Minnesota pertains to and is a part of this Plat.

Signed. C.E. Milner

Minn. Reg. No. 1476
1946 Serial No. 1641

DEDICATION CERTIFICATE

See Book No. "U" Misc. Page No. 389

Ordinance extending City Limits U Misc 387

Recorder's Certificate Accepting Plat U Misc 389

174834

Office of Register of Deeds
Mower County, Minnesota } SS.

I hereby certify that the within instrument was filed for record on the 27 day of Nov A.D. 1946 at 9:30 o'clock A M. and duly recorded in Book 5 of Plats on page 38

Carol M. Cooper
Register of Deeds

By L V Franklin Deputy

I hereby certify that taxes for the year 1945 on the land described within are paid.

C C Jerry
County Treasurer

Taxes paid and transfer entered this 27 day of Nov 1946

Tom Sundstrand
County Auditor.