NORMAN MILLER

SECOND ADDITION TO THE CITY OF AUSTIN

MOWER COUNTY STATE OF MINNESOTA

208073

Office of Register of Deeds }
Mower County, Minnesota } SS.

I hereby certify that the within instrument was filed for record on the 30 day of Sept A. D. 1952 at 11:55 o'clock A M. and duly recorded in Book 8 of Plats on page 4

Paul M. Engen
Register of Deeds


By L V Franklin, Deputy


I hereby certify that taxes for the year 1951 on the lands described within are paid.


L. L. Terry
County Treasurer

Taxes paid and transfer entered this 30 day of Sept. 1952


C. M. Hubbard
County Auditor

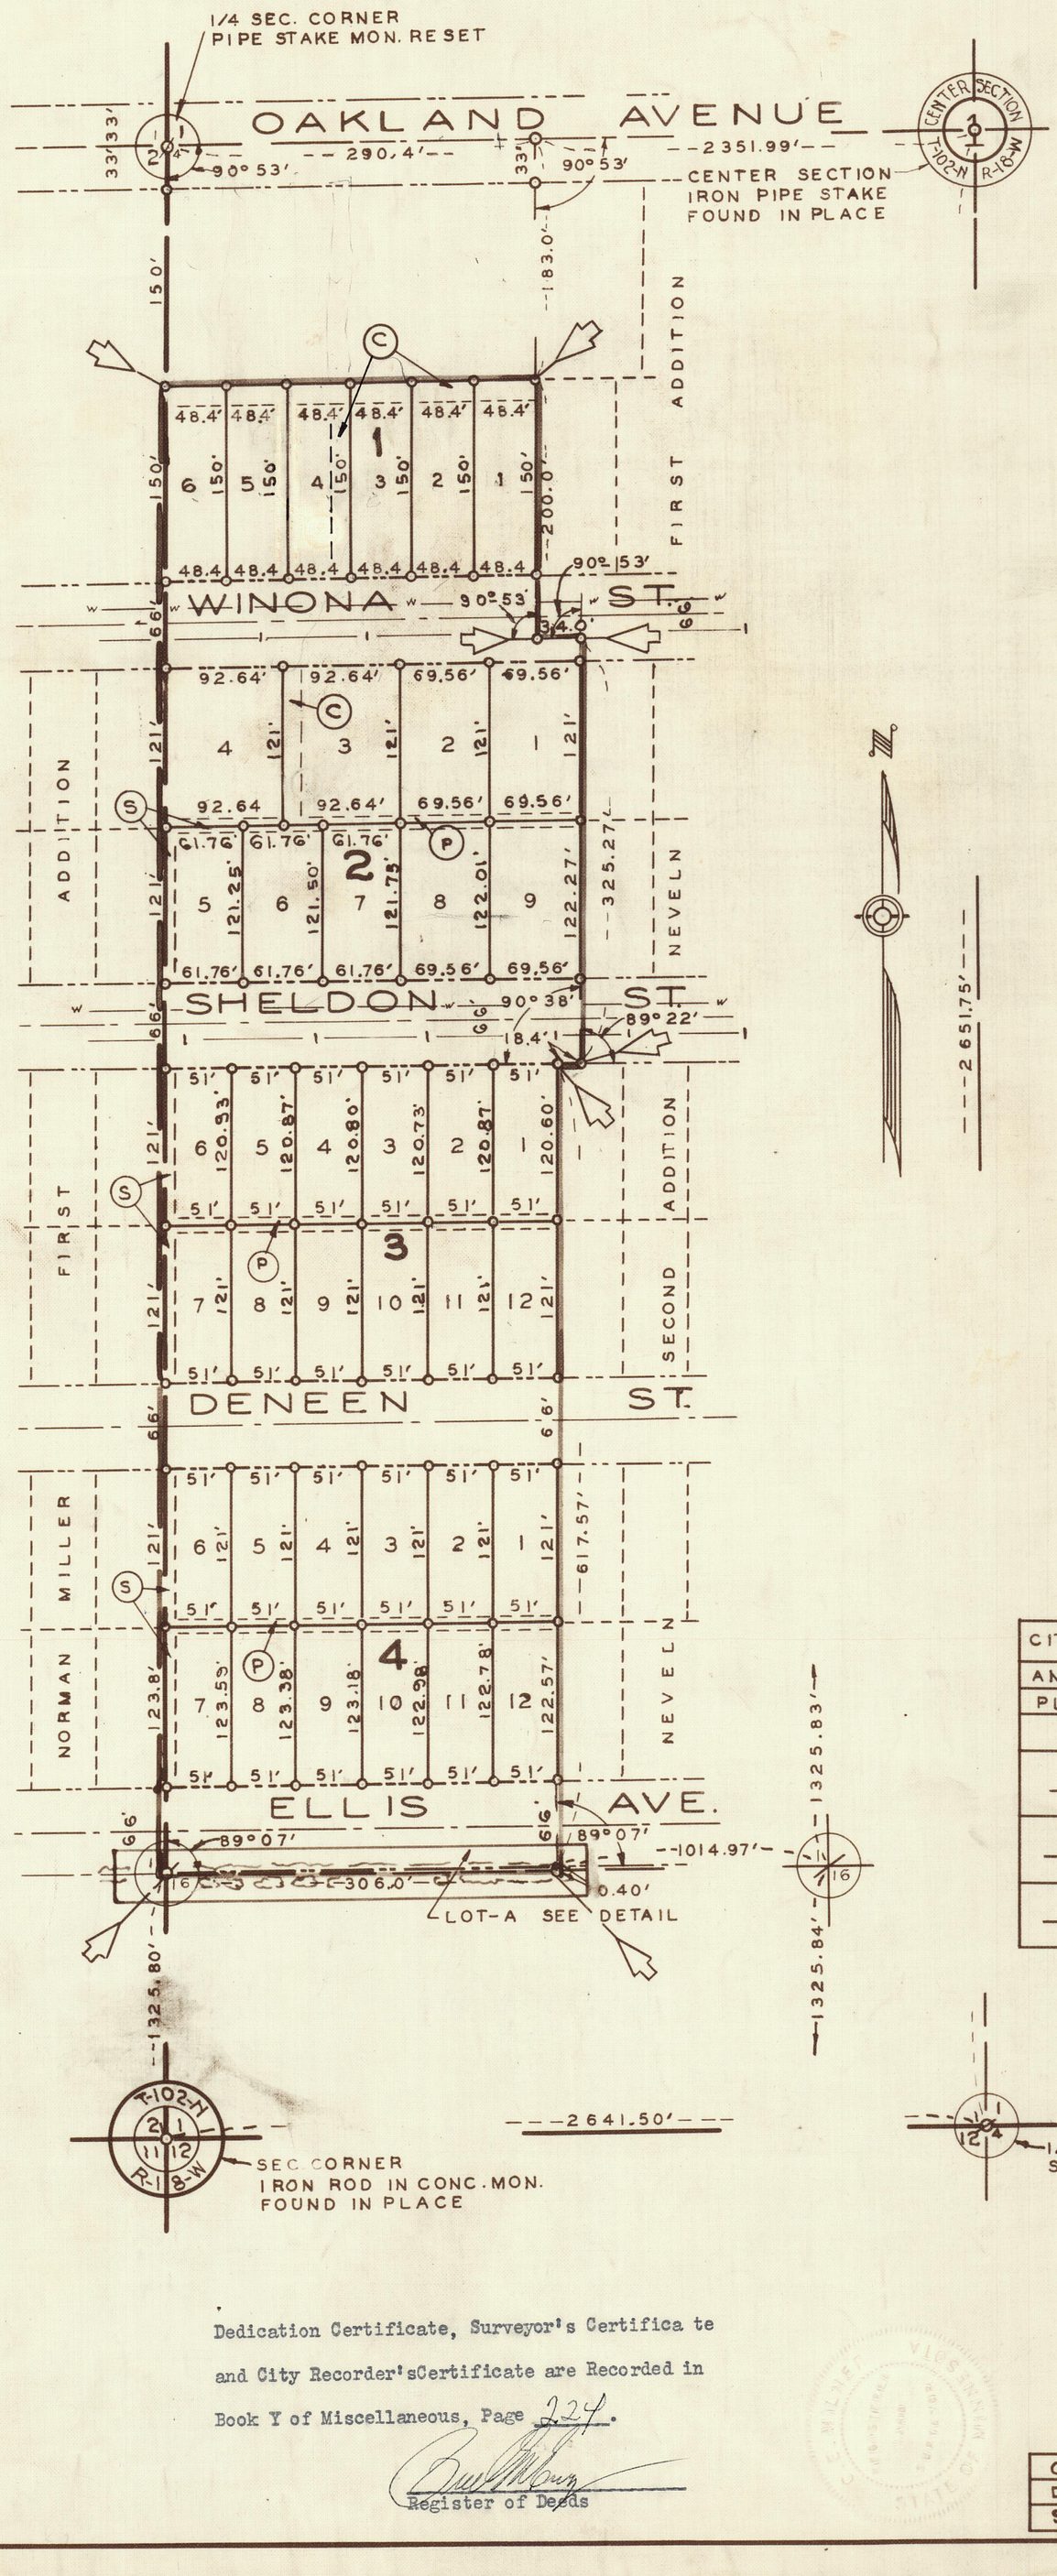

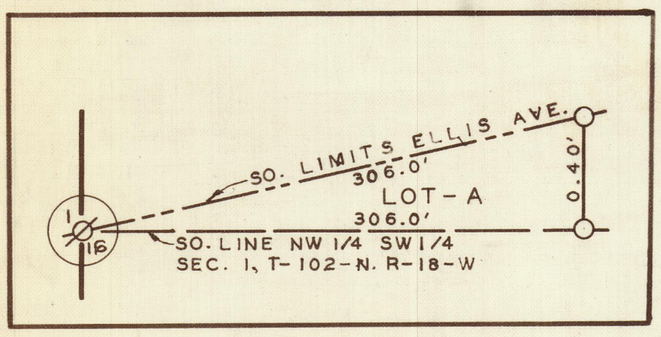

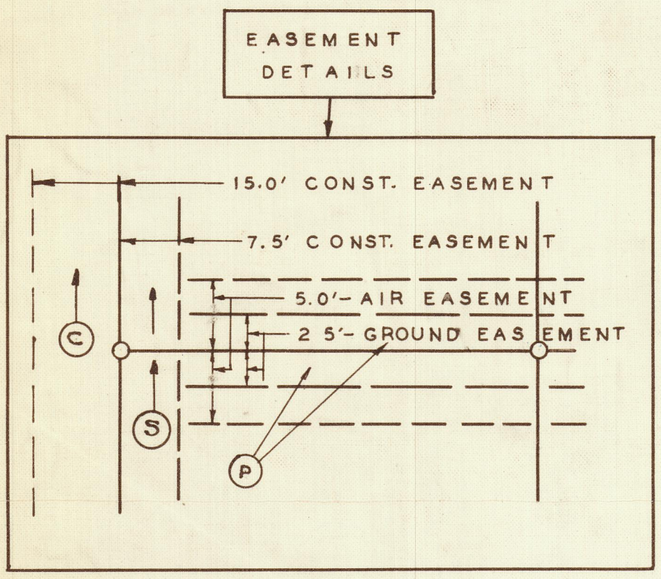

INDEX MAP
3" = 1 MILE

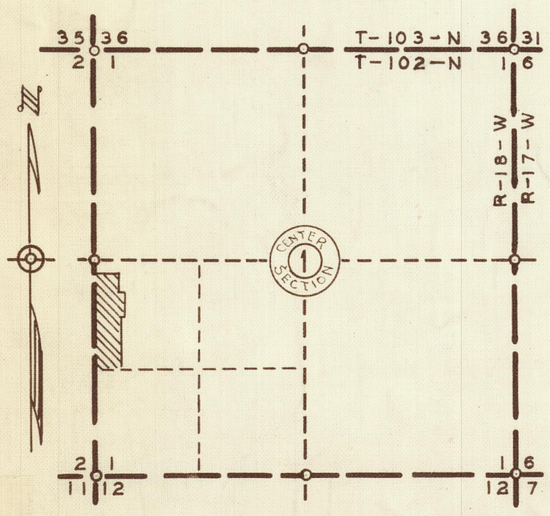

SYMBOLS

- IRON STAKE MON. SET
- 90° ANGLE
- WOODED AREA
- TREES
- TELEPHONE POLE
- POWER POLE
- MH MANHOLE
- GAS MAIN
- WATER
- ADDITION CORNER
- EASEMENT- SEE DETAILS

PLATTED AREA- 8.09 ACRES

SCALE:- 1"= 100 FT.

I hereby certify that this survey, plan, or report was prepared by me or under my direct supervision and that I am a duly Registered Land Surveyor under the laws of the State of Minnesota

G. E. Wilmer
10/31/1951
Reg. No. 1476

CITY OF AUSTIN	RES. NO.	DATE
ANNEXATION		
PLAT		
APPROVALS		
MAYOR		
CITY ENGINEER		
CITY RECORDER		

Dedication Certificate, Surveyor's Certificate and City Recorder's Certificate are Recorded in Book Y of Miscellaneous, Page 224.

Register of Deeds

CERTIFICATES	BOOK	PAGE
DEDICATION	Y M	224
SURVEYOR'S	Y M	224