

OFFICIAL PLAT


NORTH MEADOWS THIRD ADDITION

A REPLAT OF PART OF OUTLOT 7 IN THE PLAT OF OUTLOTS IN THE N1/2 NW1/4 SECTION 26–T103N–R18W
& PART OF OUTLOT 9 IN THE PLAT OF OUTLOTS IN THE W1/2 SECTION 23–T103N–R18W
TOWNSHIP OF LANSING COUNTY OF MOWER STATE OF MINNESOTA

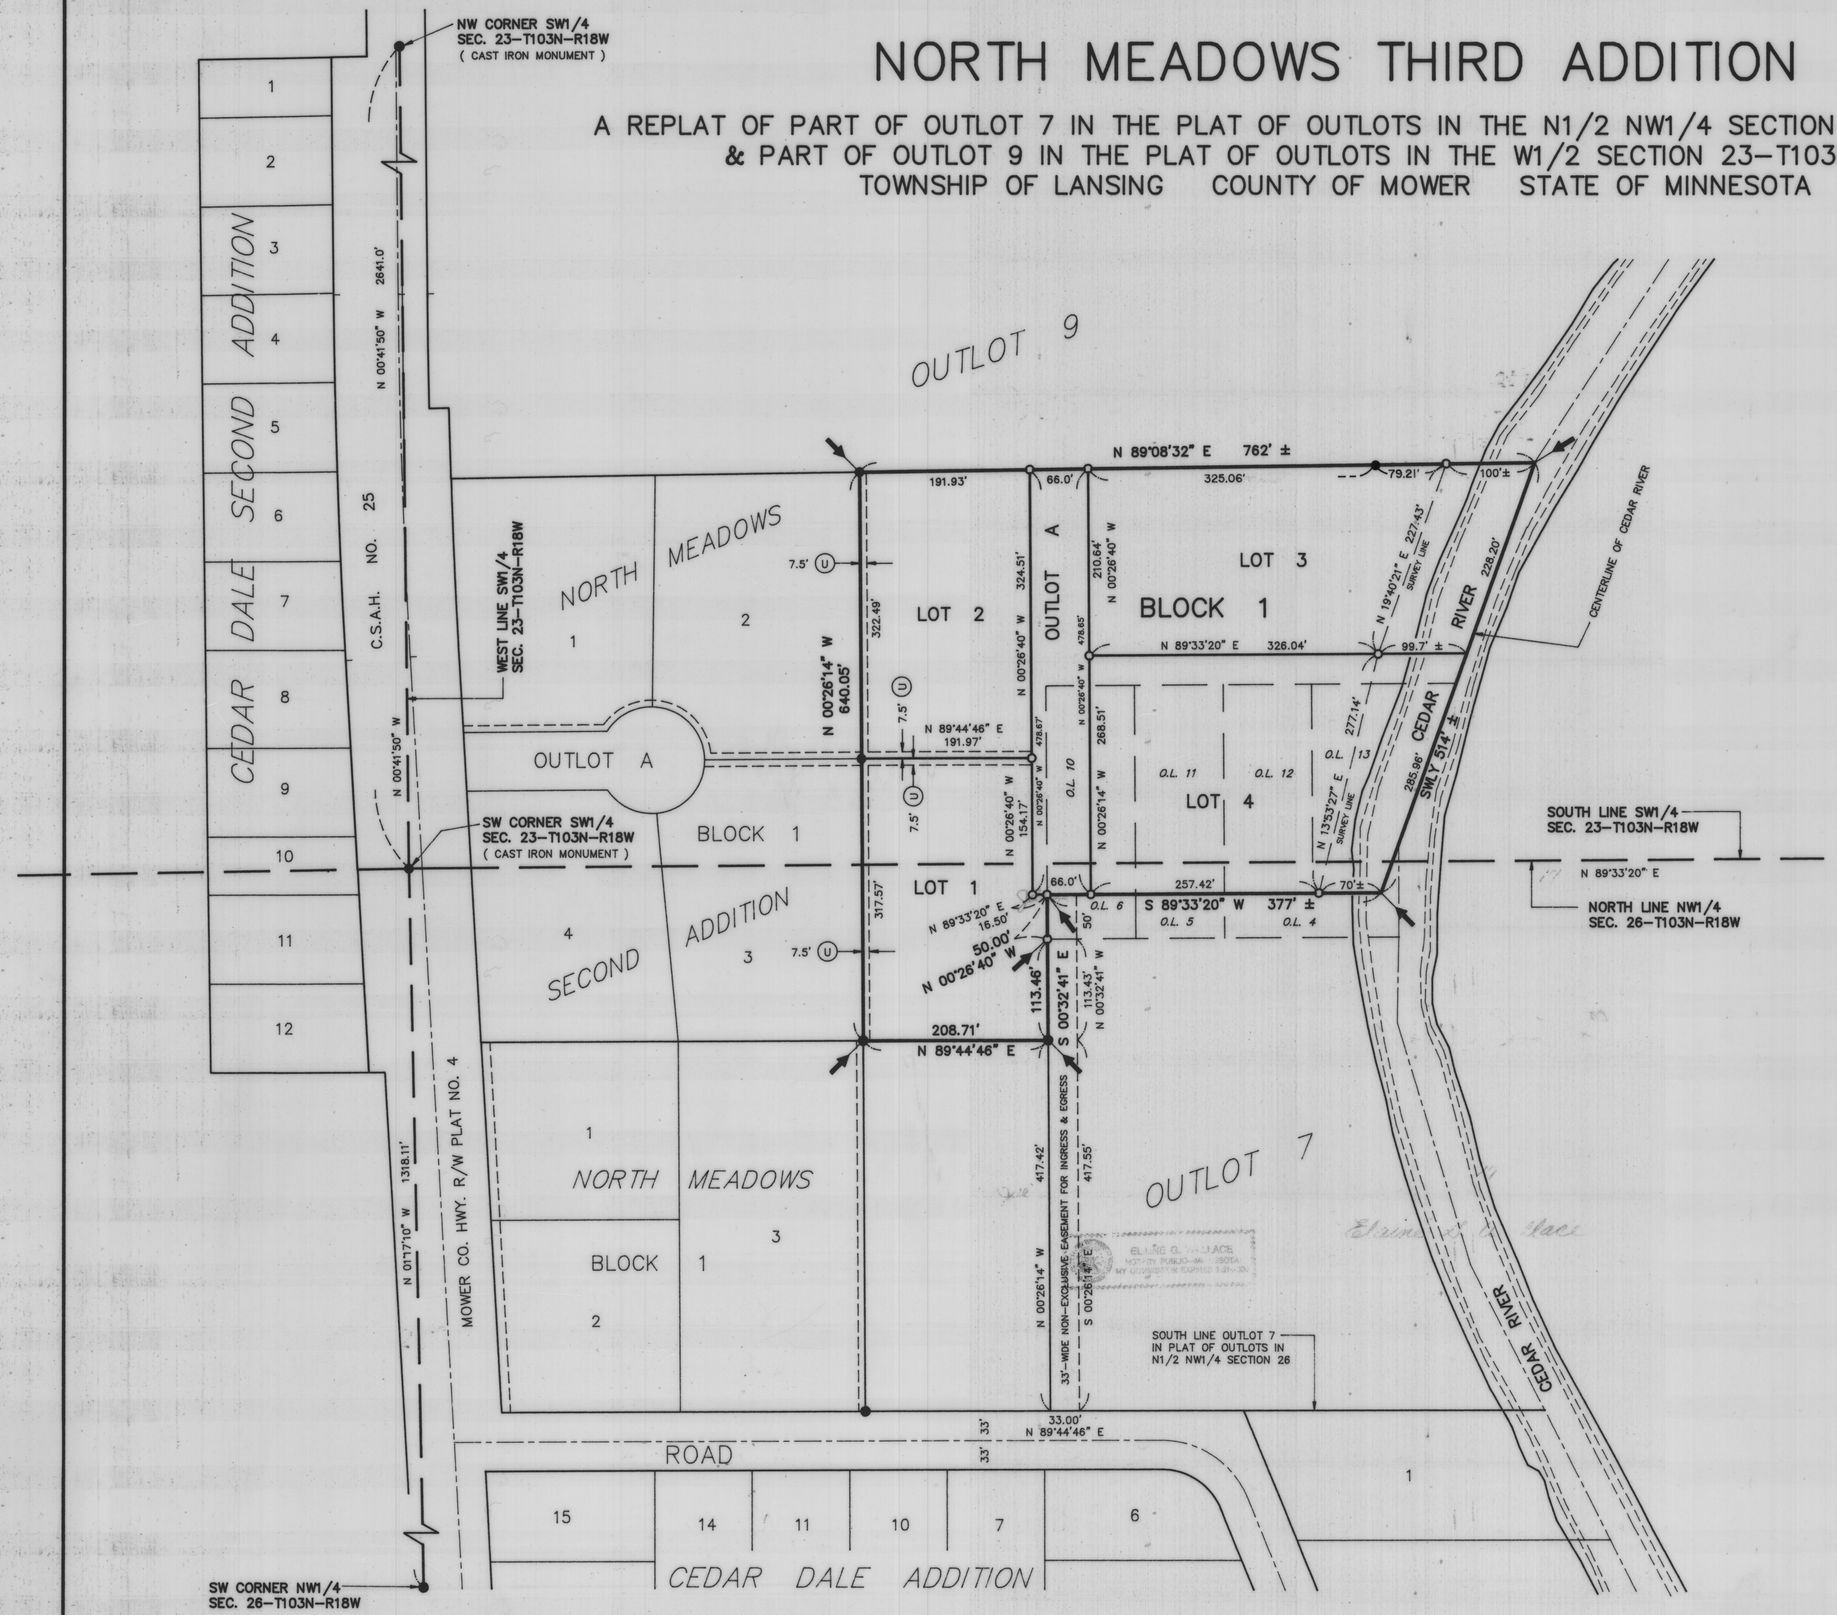

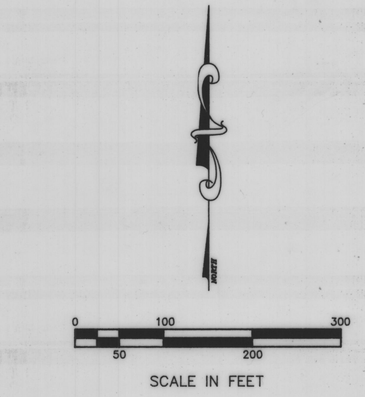

INDEX MAP

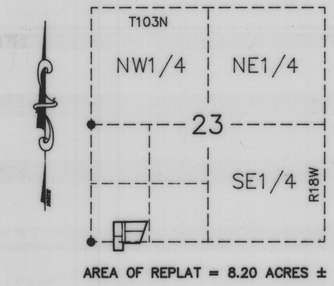

AREA OF REPLAT = 8.20 ACRES ±

LEGEND

- ○ = 5/8" ø x 16" iron stake monument (capped RLS 13807) – Placed
- ● = Iron stake monument – Found
- ⟵ = Subdivision Plat Corner

BASIS OF BEARING SYSTEM :

ALL BEARINGS ARE BASED UPON THE BEARING OF THE WEST LINE OF THE SW1/4 SECTION 23–T103N–R18W, WHICH IS ASSUMED TO BE NORTH 00°41'50" WEST.

JONES, HAUGH & SMITH INC
CONSULTING ENGINEERS & LAND SURVEYORS
515 SOUTH WASHINGTON AVENUE
ALBERT LEA, MINNESOTA 56007

JUNE 1996

DRAWN BY GENE E. BUHR, EIT