
PLAT
OF
OAKWIN ADDITION to AUSTIN, MINNESOTA

A subdivision of land located in the N.E.1/4 of S.E.1/4 Sec. 2, Twp. 102 N. Range 18 W. T Mower County, T Minnesota.

Scale - 1" = 60'

Nov. 15 - 1955

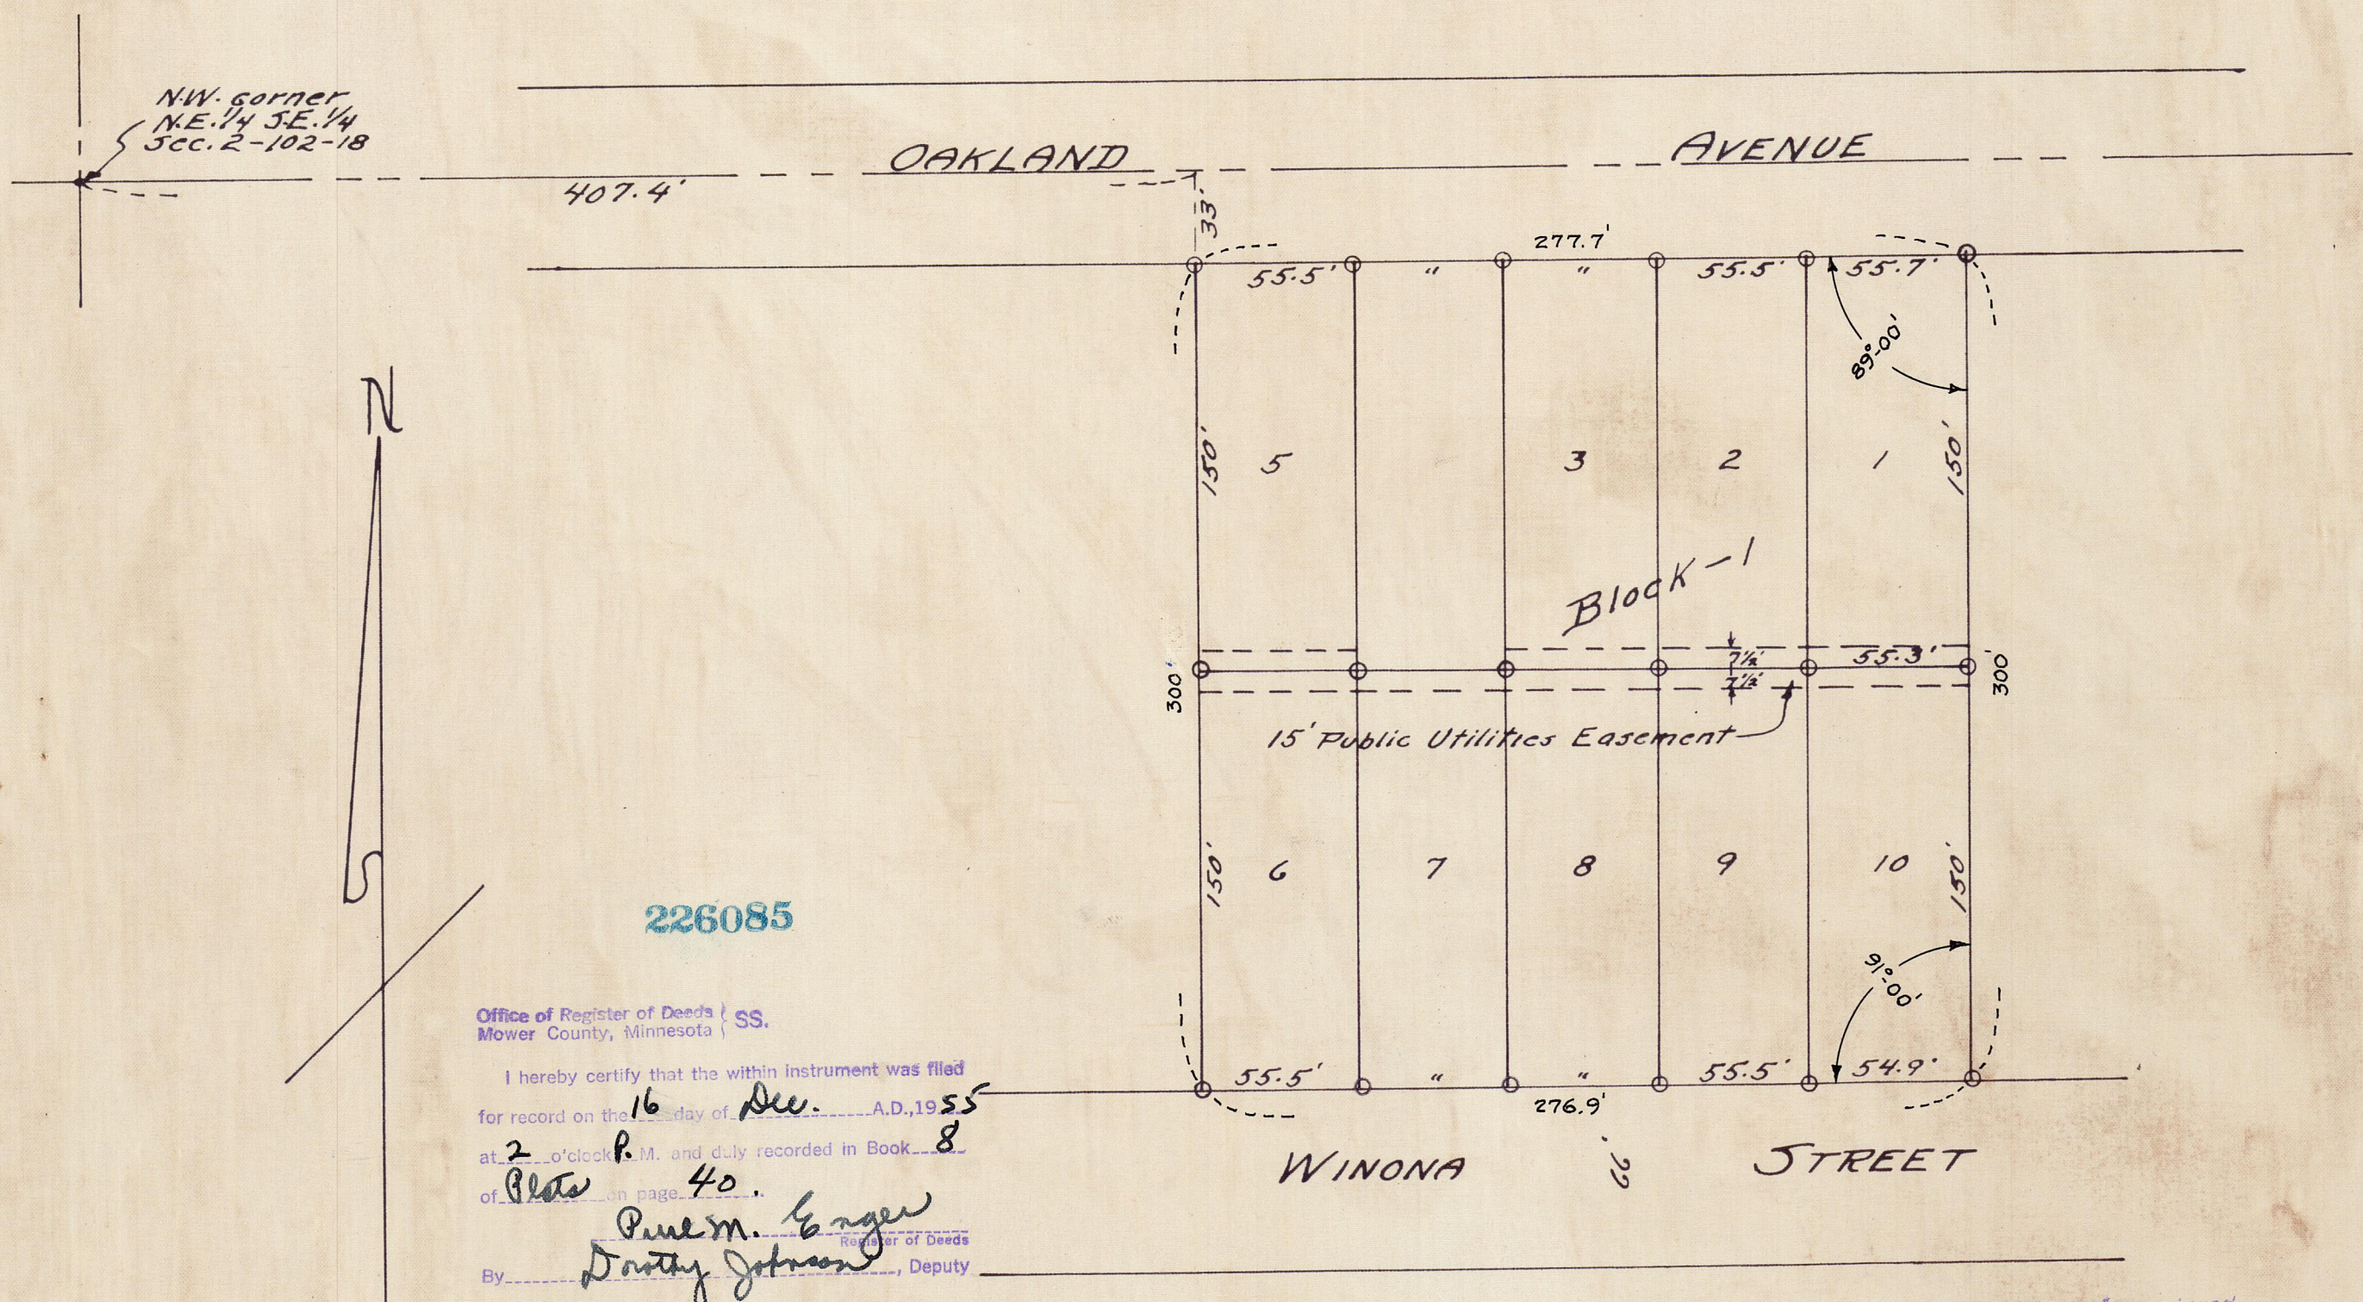

226085

Office of Register of Deeds } SS.
Mower County, Minnesota }

I hereby certify that the within instrument was filed for record on the 16 day of Dec. A.D., 1955 at 2 o'clock P.M. and duly recorded in Book 8 of Plats on page 40.

Paul M. Enger
Register of Deeds
By Dorothy Johnson, Deputy

Taxes paid and transfer entered this 16 day of Dec. 1955

I hereby certify that taxes for the year 1954 on the lands described within are paid.

C. A. Severson
County Treasurer

Graham R. Uglik
County Auditor.

Note - iron monuments are placed in the ground at points shown by circles.

Surveyors Certificate see Misc. Book 6 Page 224
Dedication Certificate see Misc. Book 6 Page 224
Approvals see Misc. Book _____ Page _____

I hereby certify that this survey, plan, or report was prepared by me or under my direct supervision and that I am a duly Registered Land Surveyor under the laws of the State of Minnesota.

L. F. Edison

Date Nov. 15-1955 Reg. No. 432