
Reg Deeds

PLAT
OF
OAK HILL SUBDIVISION

A subdivision of land located in the N.E.¼ of the N.E¼ Sec. 6 - T. 102 N. R. 18 W. T Tower County, T Minnesota.

Scale - 1" = 100' NOV. 2, 1956

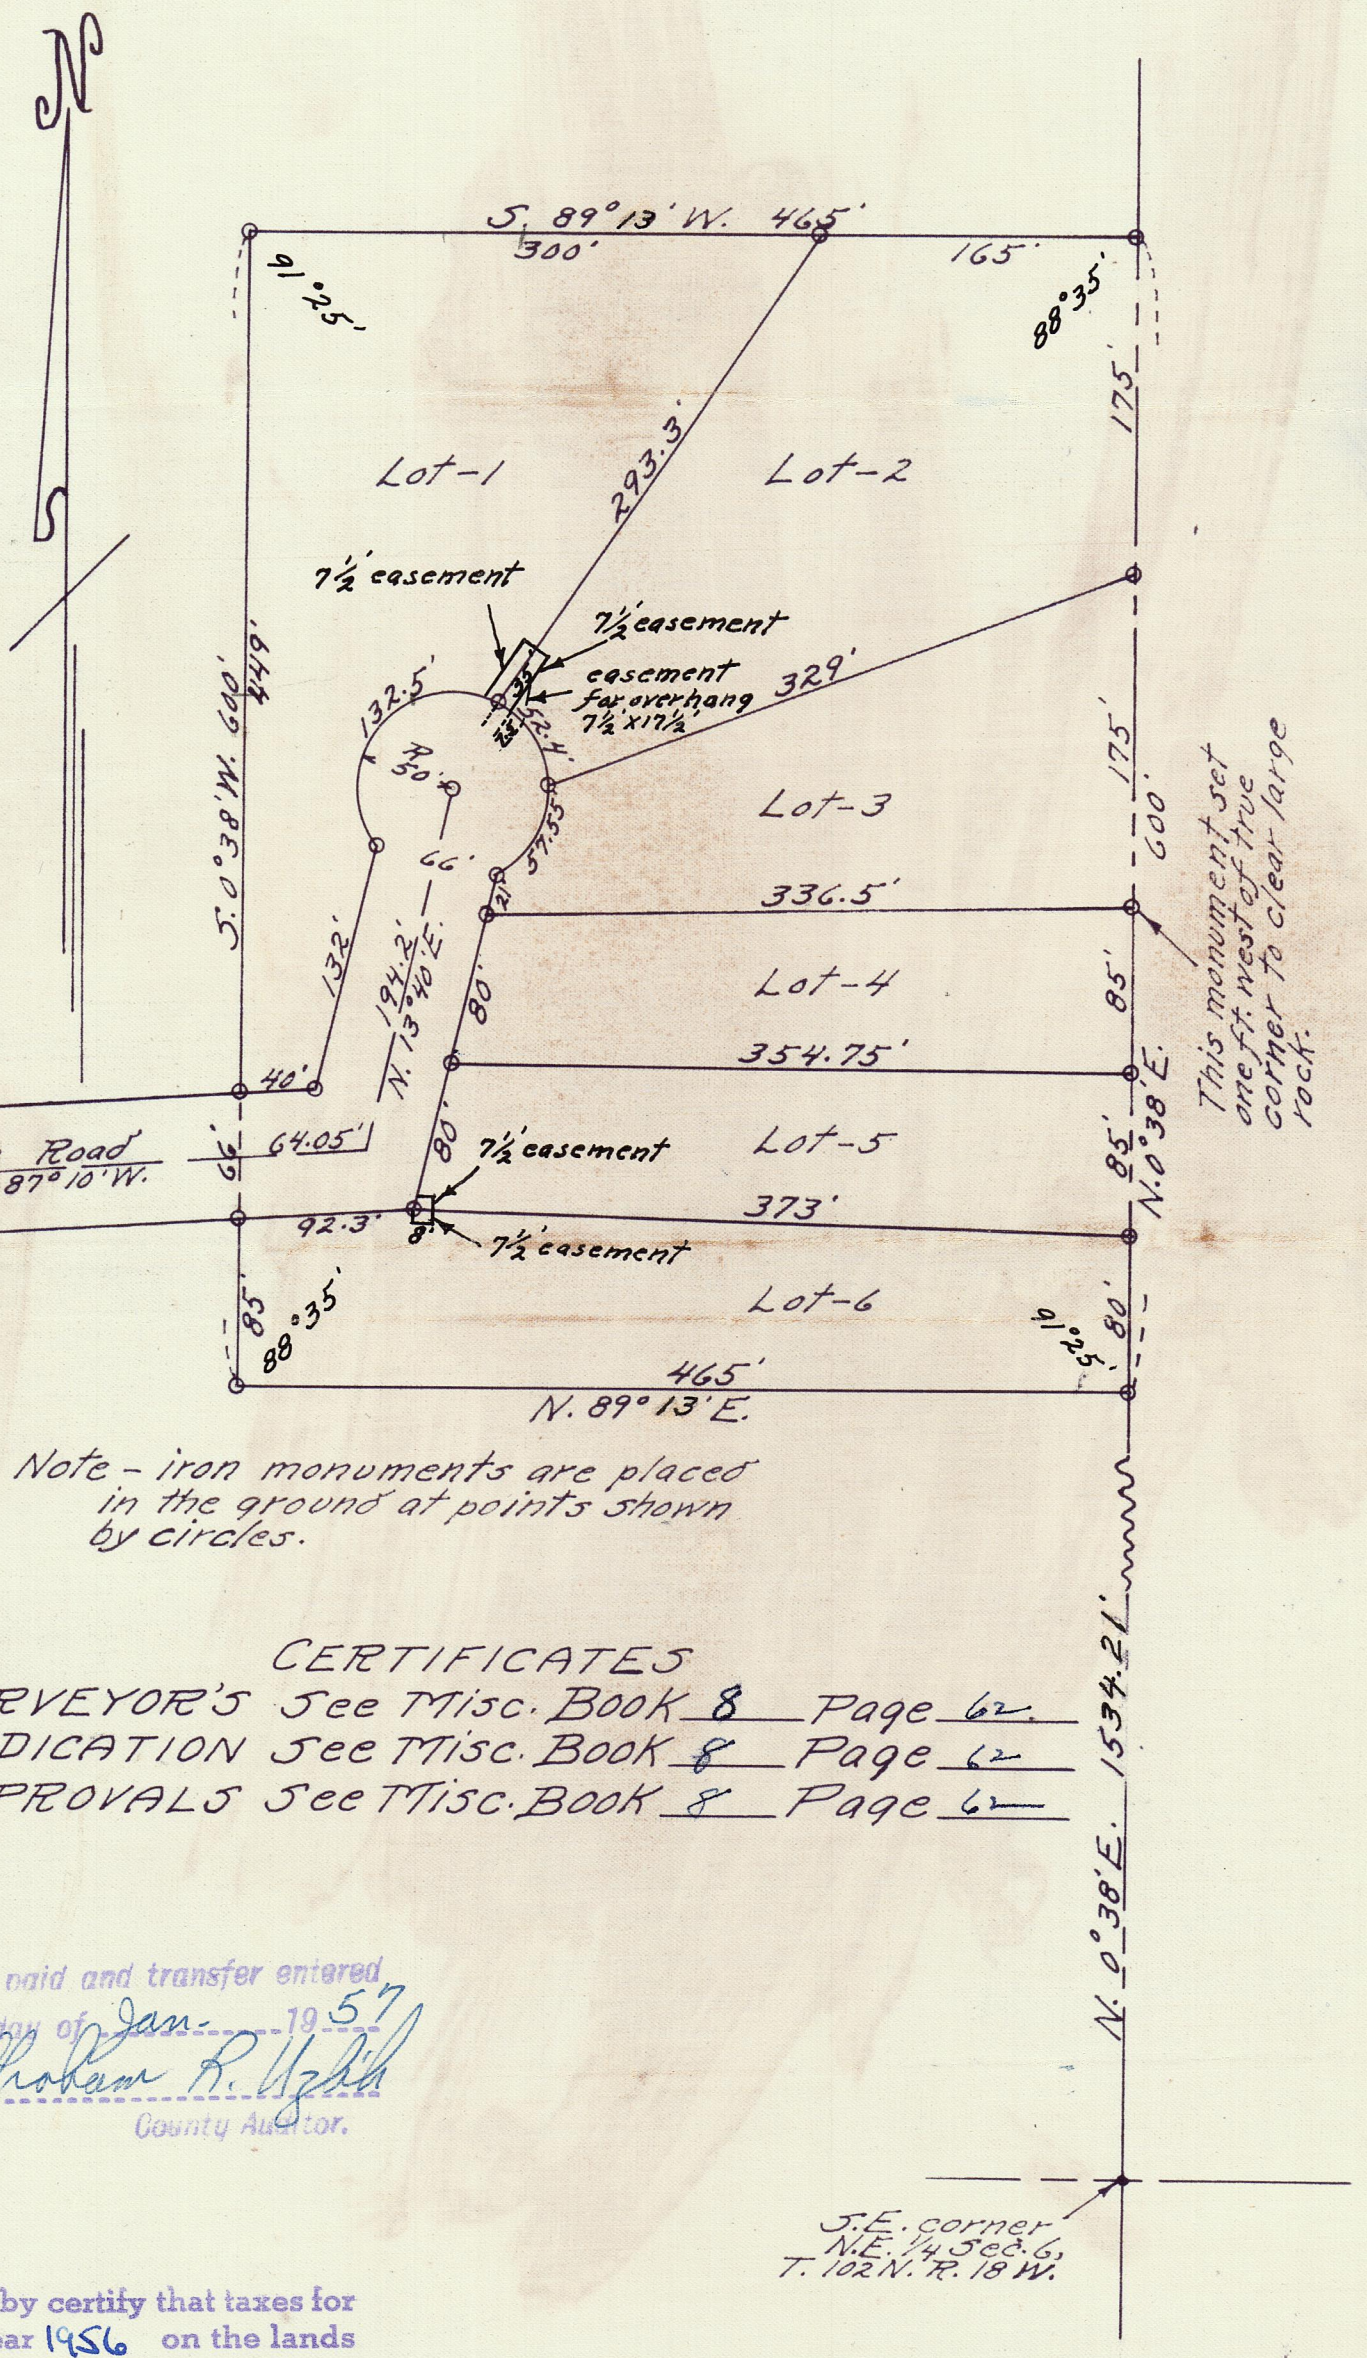

Note - iron monuments are placed in the ground at points shown by circles.

CERTIFICATES

SURVEYOR'S See Misc. Book 8 Page 62
DEDICATION See Misc. Book 8 Page 62
APPROVALS See Misc. Book 8 Page 62

Taxes paid and transfer entered
this 9 day of Jan. 1957
Graham R. Ugdahl
County Auditor.

I hereby certify that taxes for the year 1956 on the lands described within are paid.
Richard H. Peterson
County Treasurer
232689

Office of Register of Deeds } SS.
Mower County, Minnesota }
I hereby certify that the within instrument was filed for record on the 10 day of January A.D., 1957 at 10:30 o'clock a M. and duly recorded in Book 8 of Plats on page 54
Register of Deeds
By ..... Deputy

I hereby certify that this survey, plan or report was prepared by me or under my direct supervision and that I am a duly Registered Land Surveyor under the laws of the State of Minnesota

L. H. Edison

Nov. 2, 1956 432