For Certificate of Dedication, see 11 misc page 543.
For Surveyor's Certificate, see 11 misc page 544.

178600


Office of Register of Deeds } SS.
Mower County, Minnesota }
I hereby certify that the within instrument was filed for record on the 1st day of Aug. A.D. 1947 at 1:00 o'clock P.M. and duly recorded in Book 5 of Plats on page 47
Burl M. Enger
Register of Deeds
By DeVera Broeschel Deputy

244

OFFICE OF THE REGISTRAR OF TITLES
State of Minnesota }ss.
County of Mower }
I hereby Certify that the within instrument was filed in this office on the 1st day of Aug. A.D. 1947 at 1:00 o'clock P.M.
Burl M. Enger
Registrar of Titles
By DeVera Broeschel
Deputy Registrar of Titles

PLAT
OF
OAK RIDGE ADDITION

A SUBDIVISION OF BLOCK 1, AUSTIN HOMESTEADS, IN THE TOWNSHIP OF AUSTIN, MOWER COUNTY, MINNESOTA, ACCORDING TO THE PLAT THEREOF RECORDED IN BOOK 5 OF PLATS, ON PAGE 12, IN THE OFFICE OF THE REGISTER OF DEEDS OF SAID COUNTY.

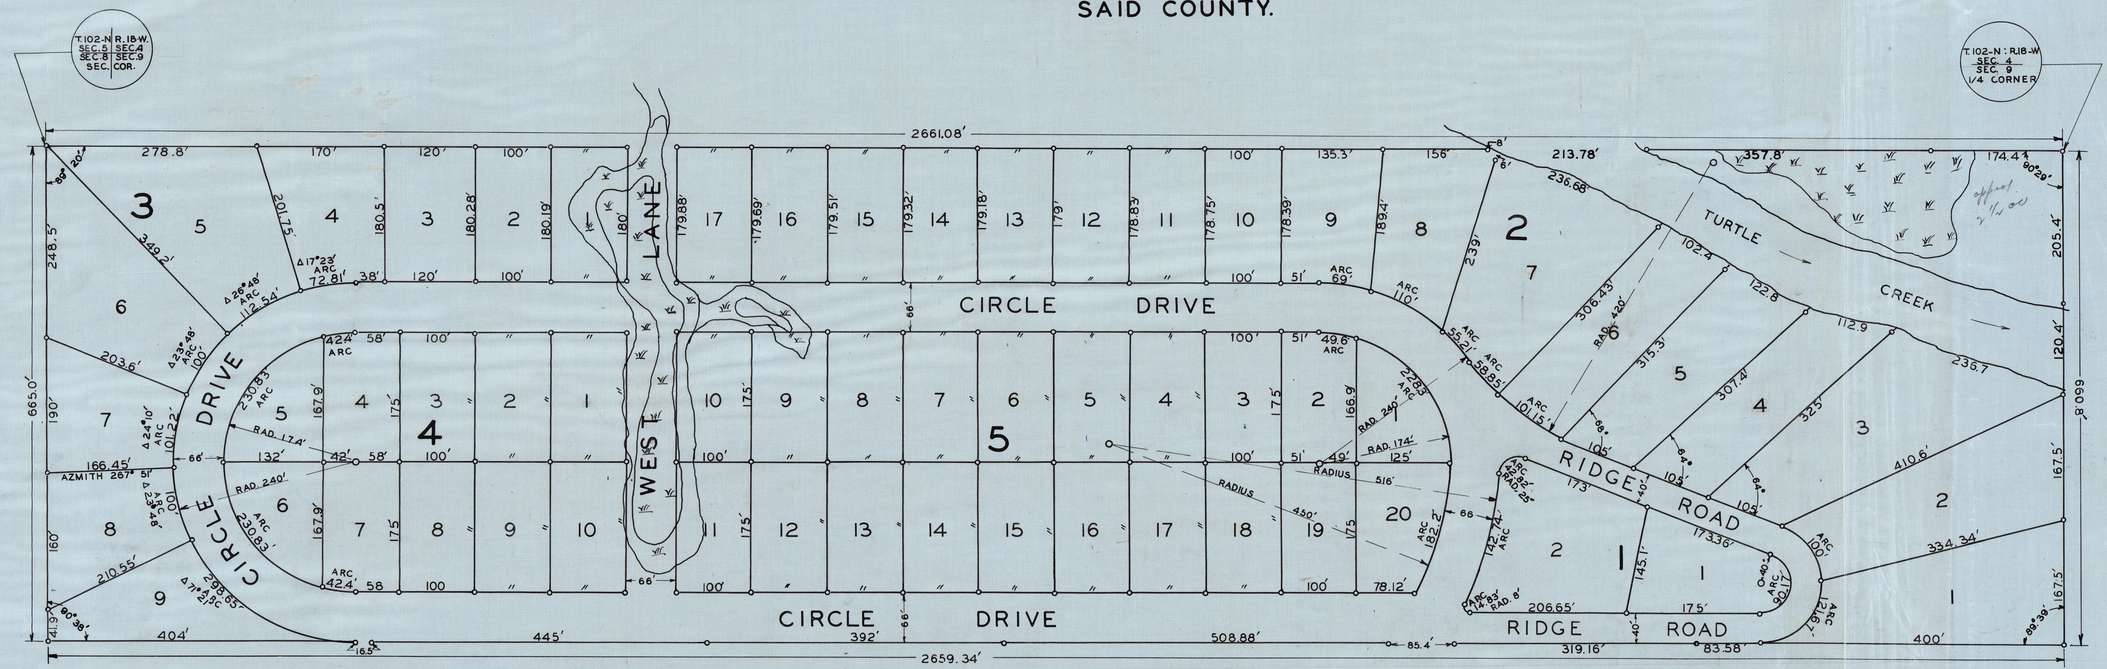

LEGEND
SCALE 1" = 100'
IRON PIPE MONUMENTS - -
MINUTES OR FEET - - - - - - -
DEGREES - - - - - - - - - - - -
WET LANDS - - - - - - - - - -

C. V. JONES
REG. CIVIL ENG. & LAND SURVEYOR
ALBERT LEA, MINN.

Taxes paid and transfer entered this 4th day of July 1947
M. H. Hatfield
County Auditor

I hereby certify that taxes for the year 1946 on the land hereon within are paid.
C. O. Berry
County Treasurer