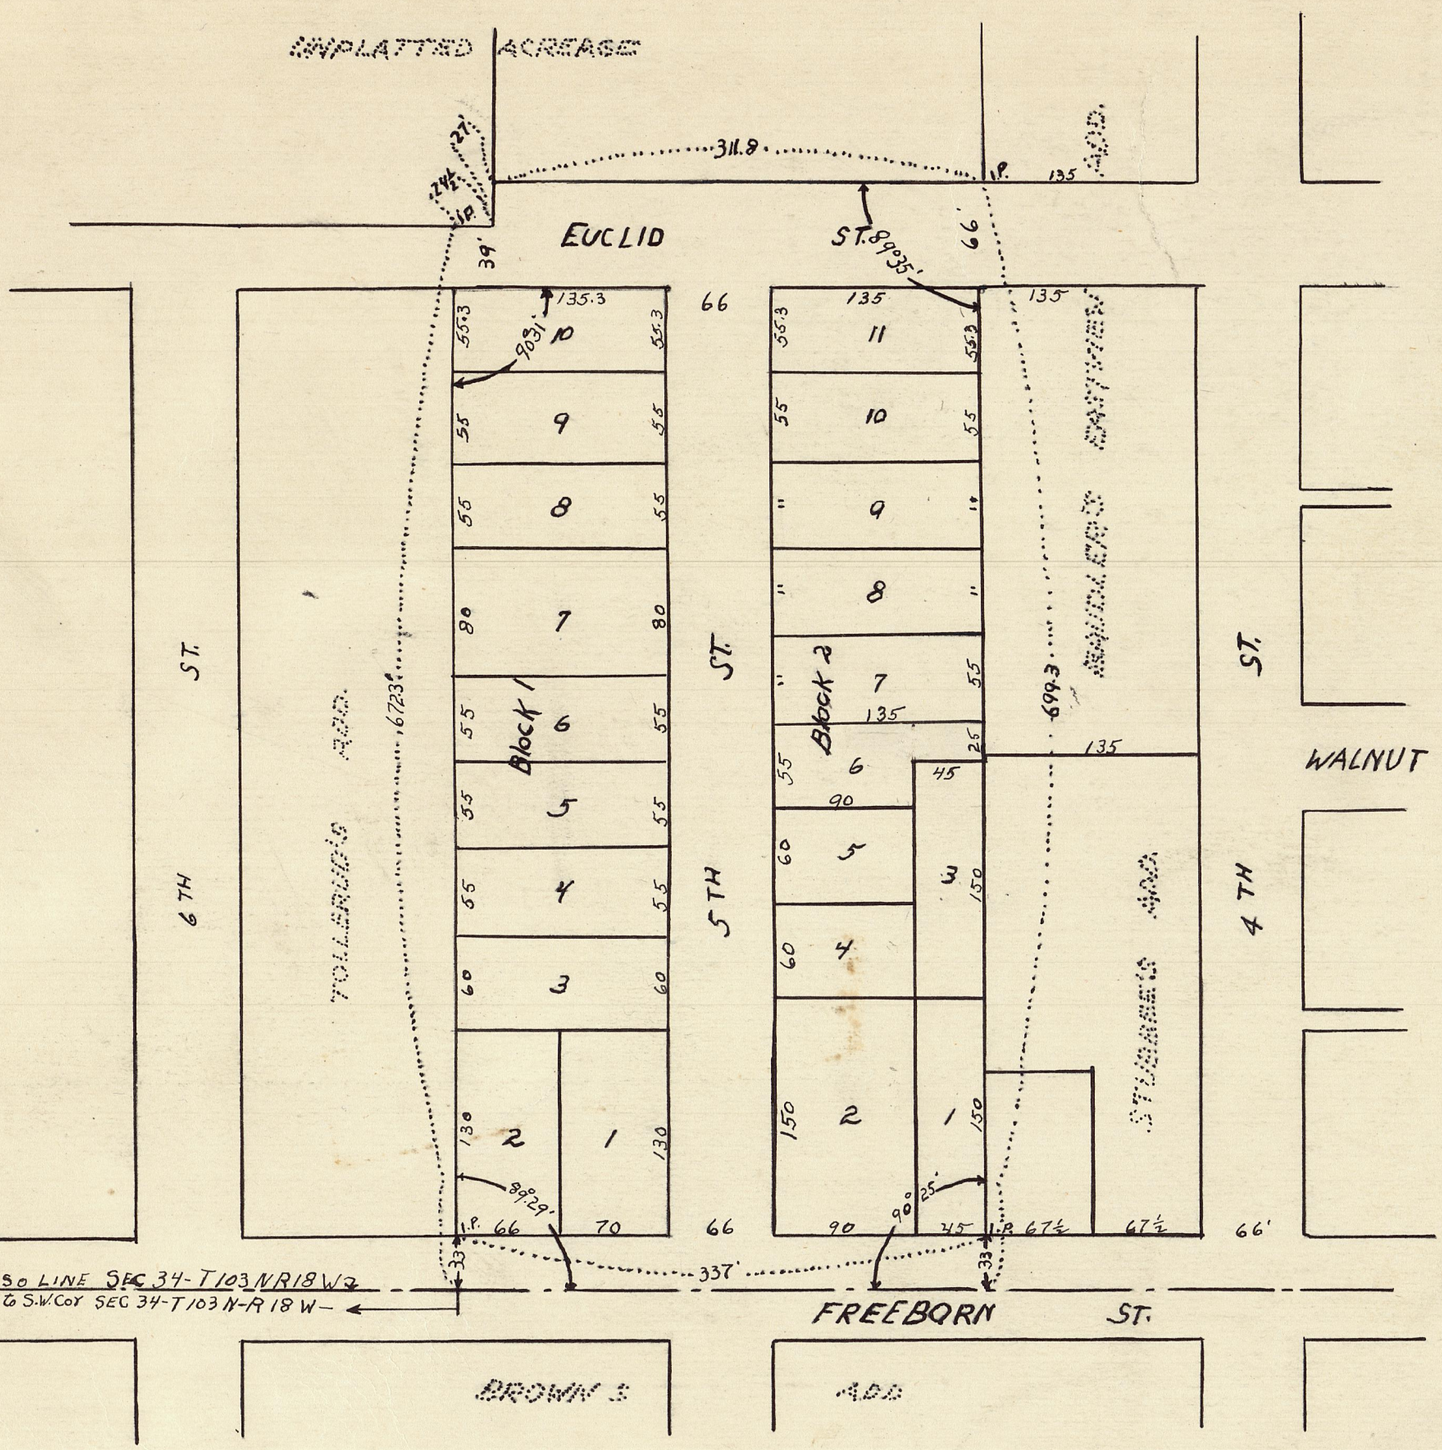



#132801

Office of Register of Deeds.

State of Minn... a.

I hereby certify that the within instrument was filed for record in this office on the 29 day of May A.D. 1937 at 9 o'clock A.M. and duly recorded in book 3 of Plats page 36

Book J Jennings Register of Deeds

By ... Deputy

N.B- See Book "R" page 86 for Dedication Certificate Surveyor's Certificate City Recorder's Certificate.

I hereby certify that taxes for the year 1936 on the lands described within are paid.

E. E. Terry
County Treasurer
B. J.

29 May 1937
E. M. Hubbard
County Auditor
By ...

# PLAT OF
# OLD OAKS 1ST ADDITION
## TO THE
## CITY OF AUSTIN, MINNESOTA

May 1937 Scale: 1"=100'

G. L. Brown.
G. L. Brown, Reg. Land Surveyor