
PLAT
OF

OLSON'S SECOND ADDITION
LOCATED IN THE CITY OF AUSTIN, COUNTY OF MOWER, STATE OF MINNESOTA.

A SUBDIVISION OF OUTLOT 21 IN THE N.W. 1/4 OF SEC. 11 TWP 102 N. R 18 W.

SCALE 1" = 80'

JULY, 1949

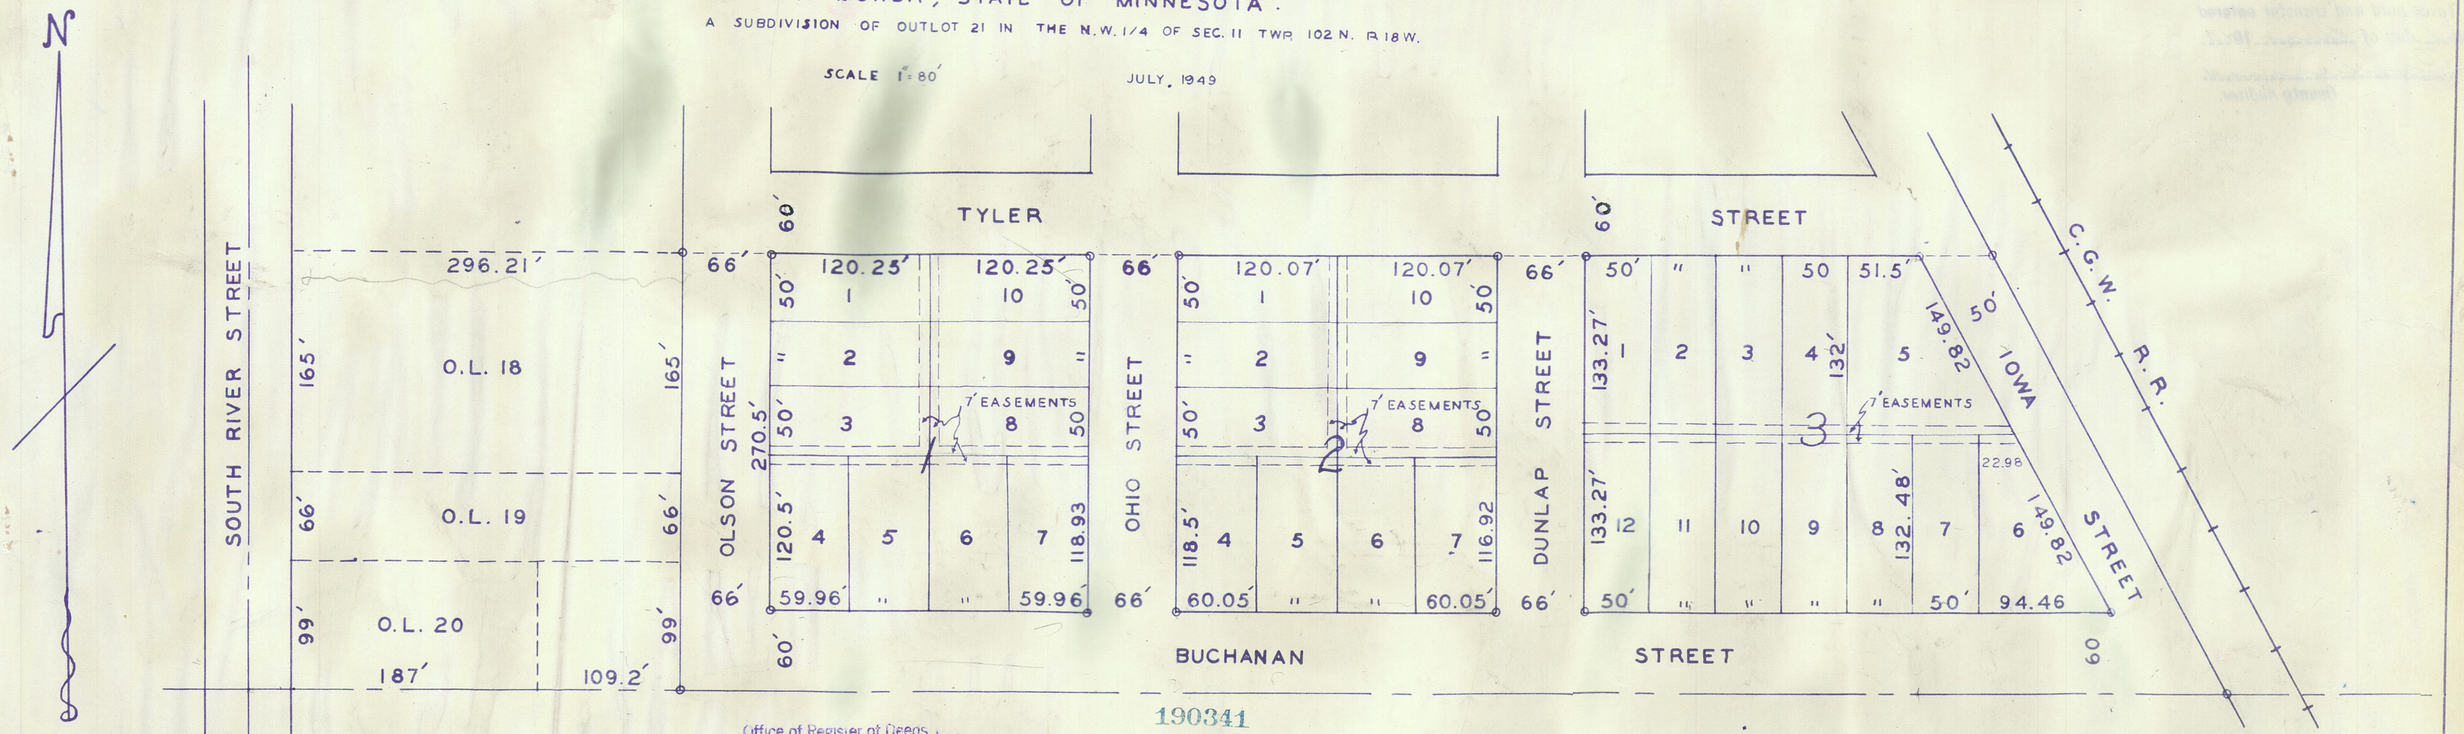

190341

I hereby certify that taxes for the year 1948 on the lands described within are paid.

C. C. Terry
County Treasurer

Taxes paid and transfer entered this 1 day of Sept. 1949

C. M. Hubbard
M.U. County Auditor.

Office of Register of Deeds
Mower County, Minnesota } SS.

I hereby certify that the within instrument was filed for record on the 1 day of Sept A.D. 1949 at 11 o'clock A M and duly recorded in Book 7 of Plat on page 12

Register of Deeds

By ..... Deputy

CERTIFICATES

DEDICATION — SEE MICS. BOOK W PAGE 425

SURVEYORS — SEE MICS. BOOK W PAGE 425

APPROVALS — SEE MICS. BOOK W PAGE 425