Out-Lots in the South West ¼ Sec. 11 Twp. 102. Range 18.


Scale: 150 feet to an inch.

North

Std. Line between Secs 11

N.W. Cor. Sec 11 Iron Stake

1/4 Post

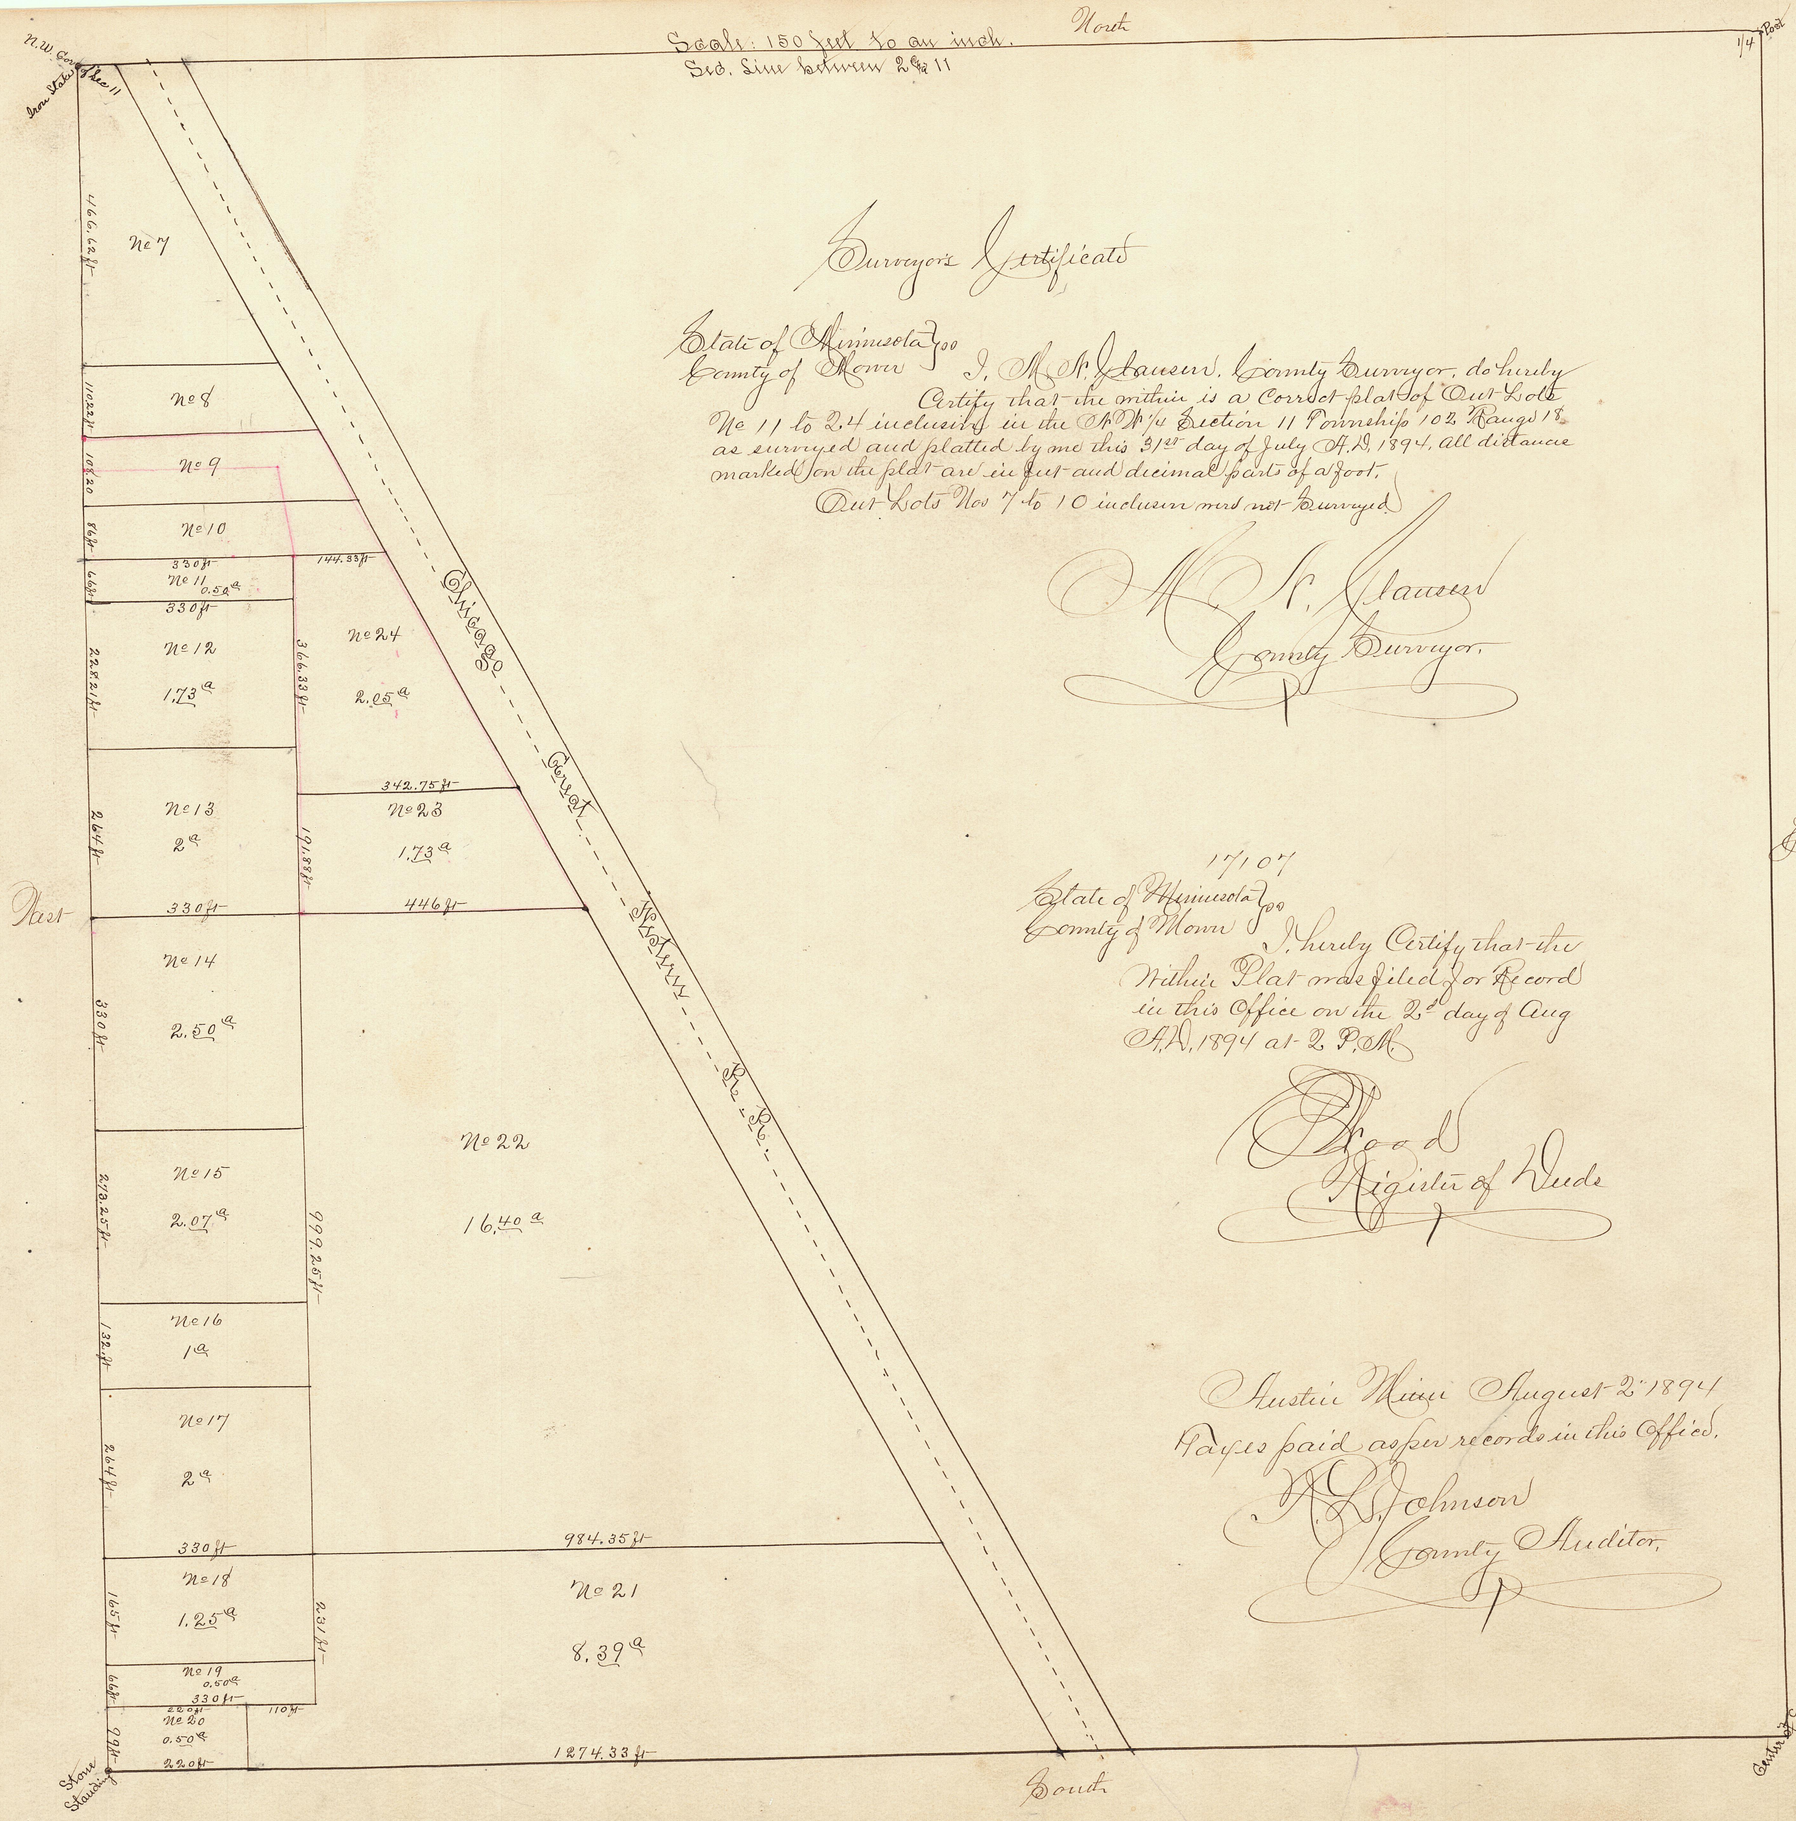

Surveyor's Certificate

State of Minnesota } ss
County of Monr }

I, M. S. Clausen, County Surveyor, do hereby Certify that the within is a Correct plat of Out Lots No 11 to 24 inclusive in the S.W. ¼ Section 11 Township 102 Range 18 as surveyed and platted by me this 31st day of July A.D. 1894. All distance marked on the plat are in feet and decimal parts of a foot.

Out Lots Nos 7 to 10 inclusive not surveyed

M. S. Clausen
County Surveyor.

17/107

State of Minnesota } ss
County of Monr }

I, hereby Certify that the within Plat was filed for Record in this Office on the 2nd day of Aug A.D. 1894 at 2 P.M.

Reed
Register of Deeds

Austin Minn August 2nd 1894

Taxes paid as per records in this Office.

A. L. Johnson
County Auditor.