
AUDITORS PLAT

A subdivision of lands located in the west 1/2 of the east 1/2 of Section 23 Township 103 N. Range-18 W. T. Mower County, Minnesota.

Scale-1" = 100'

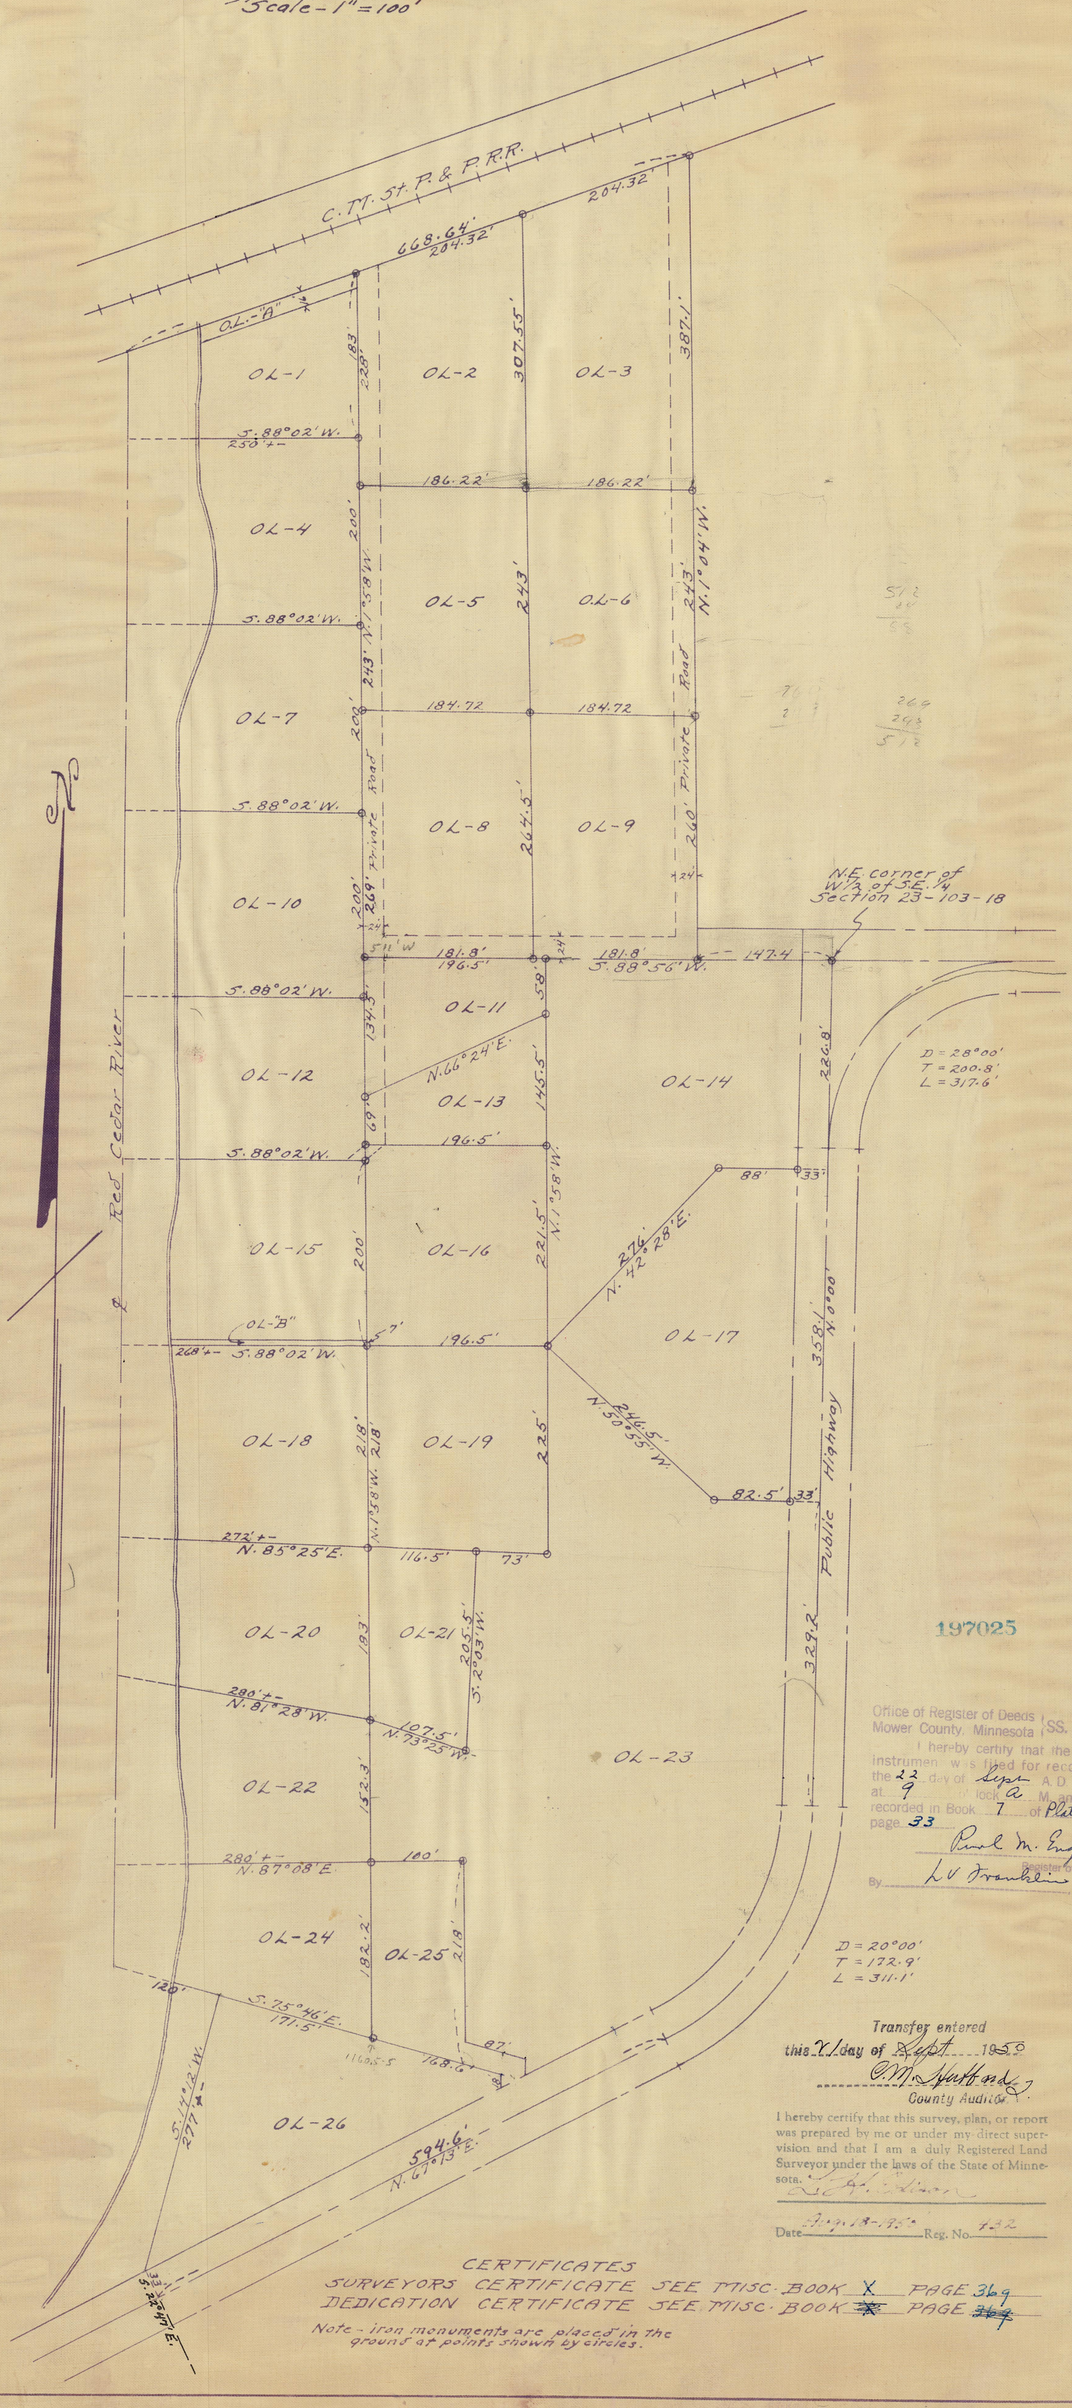

197025

Office of Register of Deeds } SS.
Mower County, Minnesota }

I hereby certify that the within instrument was filed for record on the 22 day of Sept A.D. 19 50 at 9 o'clock A M. and duly recorded in Book 7 of Plats on page 33

Paul M. Engen
Register of Deeds
By L V Frankenberg
Deputy

Transfer entered
this 21 day of Sept 1950
C.M. Sparhawk
County Auditor

I hereby certify that this survey, plan, or report was prepared by me or under my direct supervision and that I am a duly Registered Land Surveyor under the laws of the State of Minnesota.

Date Aug. 18-1950 Reg. No. 432

CERTIFICATES

SURVEYORS CERTIFICATE SEE MISC. BOOK X PAGE 369

DEDICATION CERTIFICATE SEE MISC. BOOK X PAGE 369

Note - iron monuments are placed in the grounds at points shown by circles.