
out lots.

SE¼ - 34 - 101 - 14.

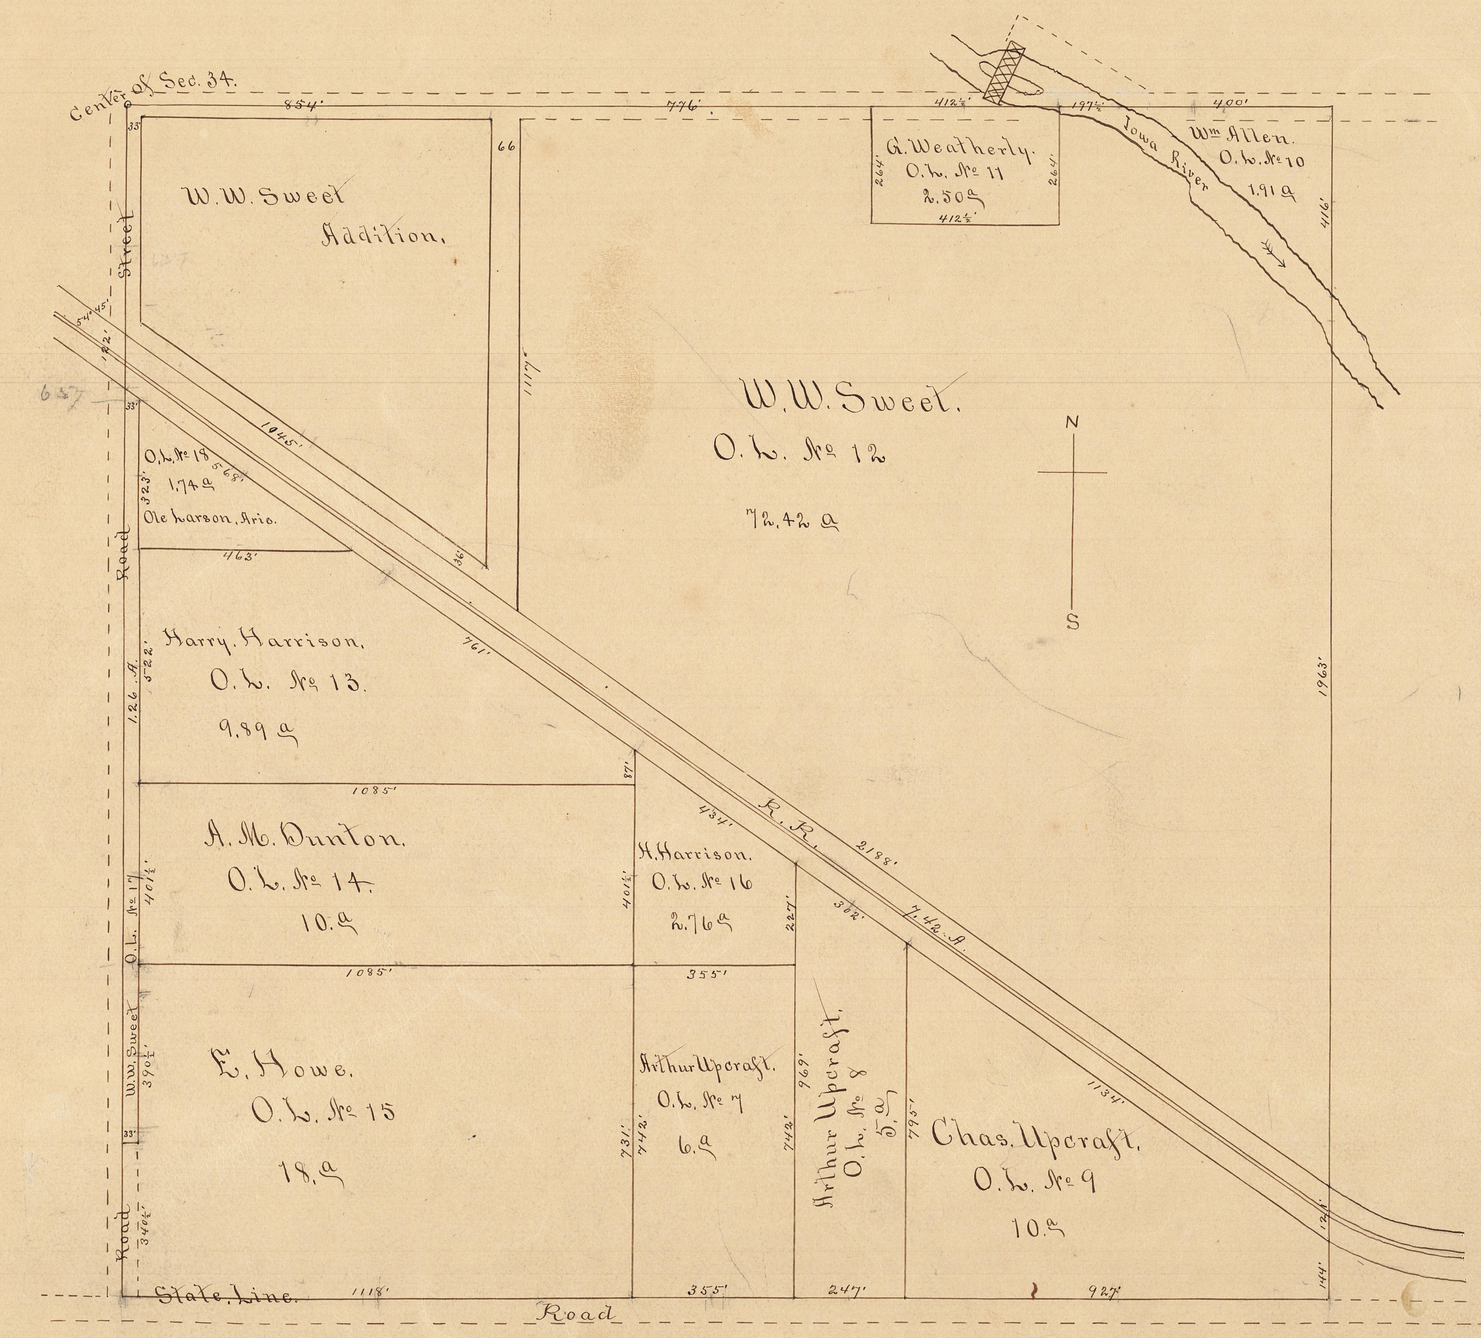

State of Minnesota } ss
County of Rice }

I, W. H. Saxon, do hereby certify that pursuant to Section 1626 of the General Statutes of 1894 of the State of Minnesota and at the request of the several owners of the following described tracts of ground, I did on or about the 18th day of June 1900 survey and plat into lots, the South East quarter of Section No. Thirty four 34 of Township No. One Hundred and one 101 North of Range No. Fourteen 14 West in said Rice County, that attached hereto is a correct plat of said survey showing the location of said lots, and the dimensions thereof, together with the number of each of said lots and the acreage of each lot, together with the name of the owner or occupant thereof. All distances being shown on said plat by feet and decimals thereof.

Dated at Lee Roy, Minn.
October 11th 1900.

W. H. Saxon, Surveyor.


Filed for record Nov 19th
1900 at 8 A.M.

Reed
Register of Deeds

OUT-LOTS.

NE¼ of SW¼ Sec. 2, Twp. 102, R. 18.

Scale: 125 links to one inch.

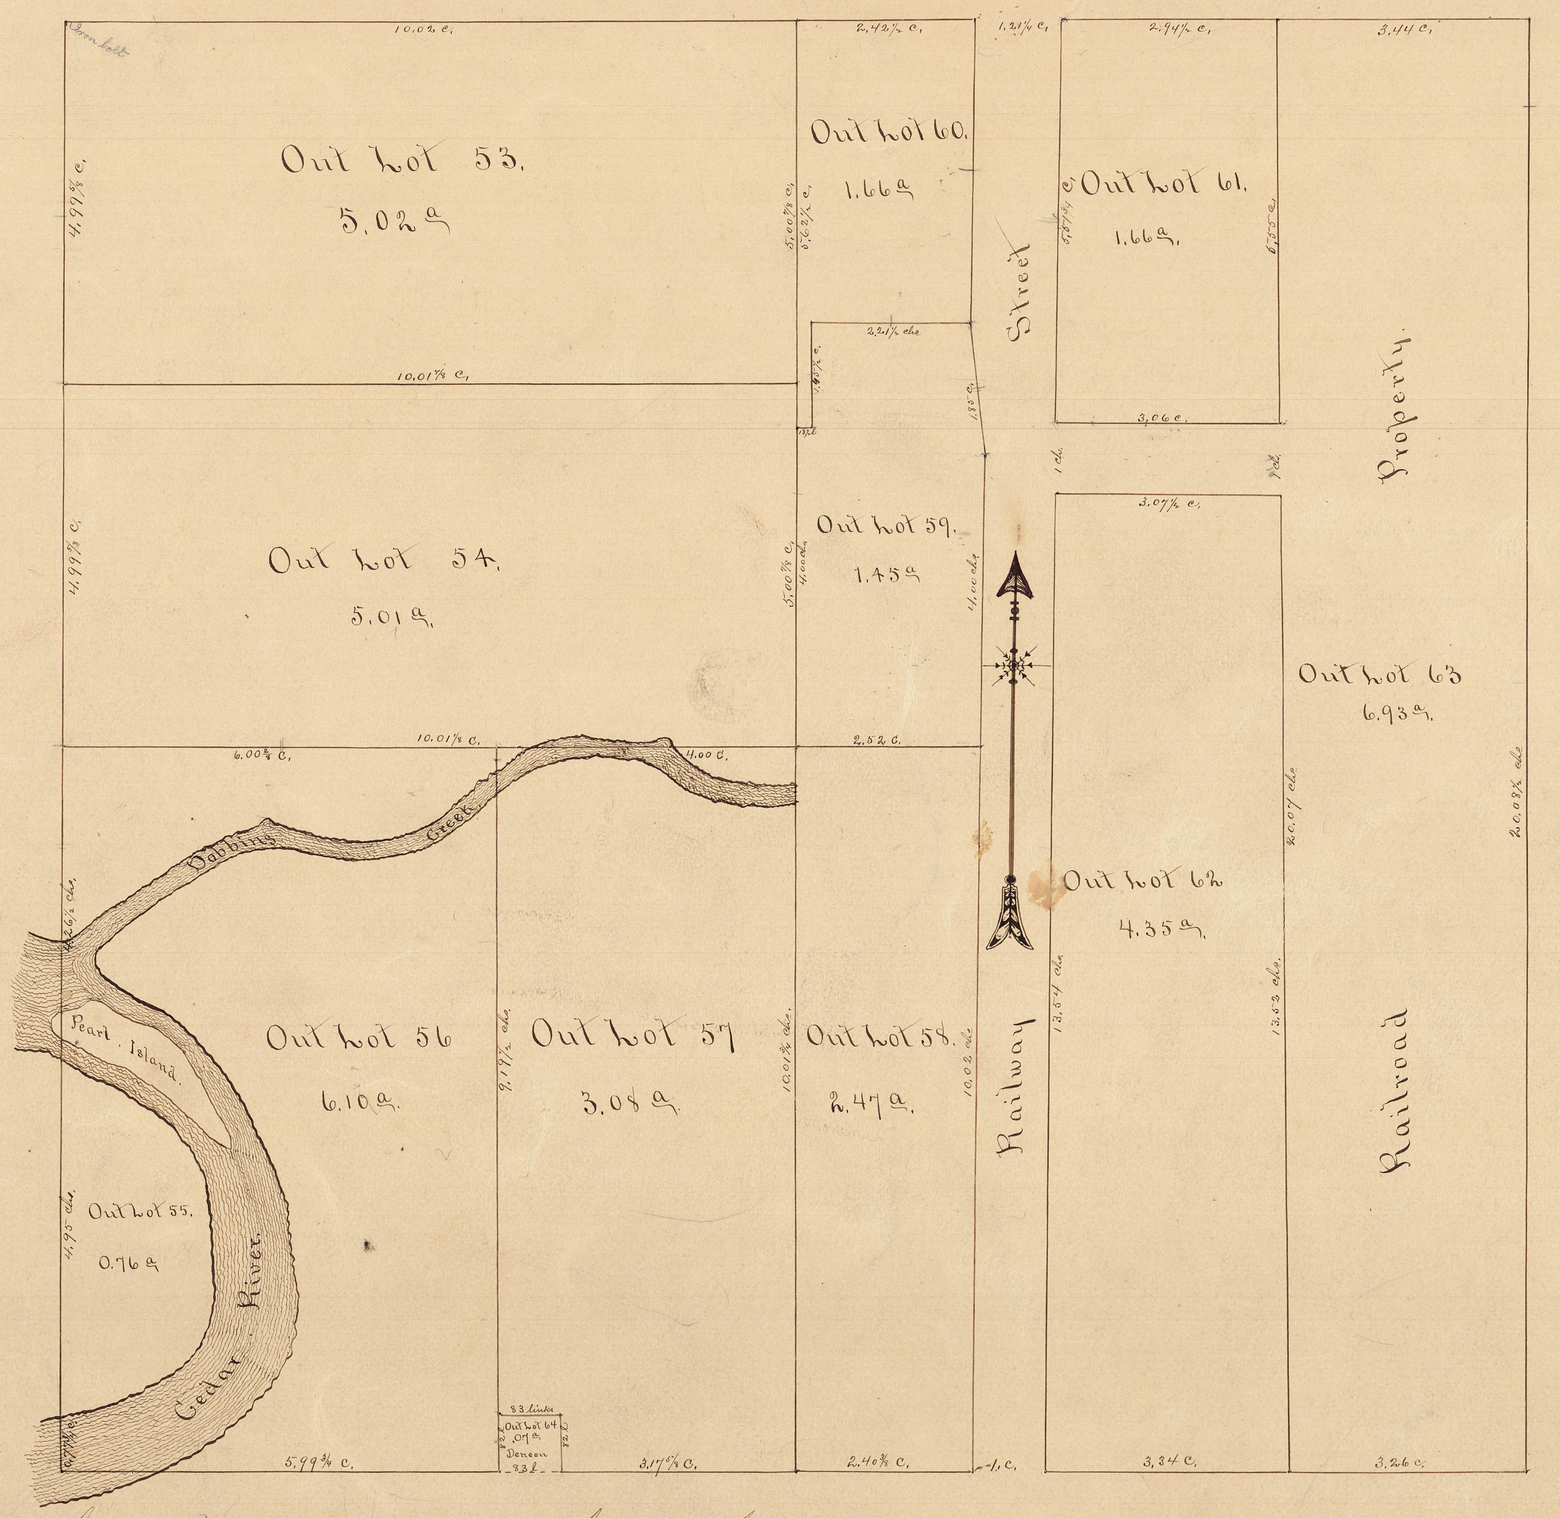

State of Minnesota } ss
County of Rice }

Surveyors Certificate

I, W. H. Saxon, County Surveyor do hereby certify that the above is a correct plat of Out Lots in the NE¼ of the SW¼ of Section No. Two 2 Township One Hundred and two 102 Range Eighteen 18 West of the 5th P.M. as surveyed and platted by me on the 31st day of January 1901, that all measurements are reduced to Chains and fractional parts of a chain, and all are reduced to acres and decimal parts thereof. - Out Lot No 56 Commencing at the North West corner of the SW¼ of the SW¼ of the aforesaid Section, running thence East 6.00 chains, thence South 10.01½ chs, thence West 5.99¾ chs, thence North 7.44 links, thence following the West bank of the river to intersect a quarter quarter line, thence North 4.42½ chs, to place of beginning. - A large iron bolt is standing in the SE Corner of the SW¼ of the above named Section from which proper Surveys should be made. The Surveying and platting of said Out Lots was made at the request of County Treasurer for property owners.

W. H. Saxon, County Surveyor.

This plat is made in accordance with Section 1626 General Statutes of 1894 and the land described in said plat is hereby entered for taxation. - Given under my hand and seal this 31st day of January 1901

Auditor's Seal

A. V. Johnson
County Auditor

Filed April 19th 1901
at 9 A.M.

Reed
Register of Deeds