
Out Lots in the NW¼ Sec. 2-102-18.

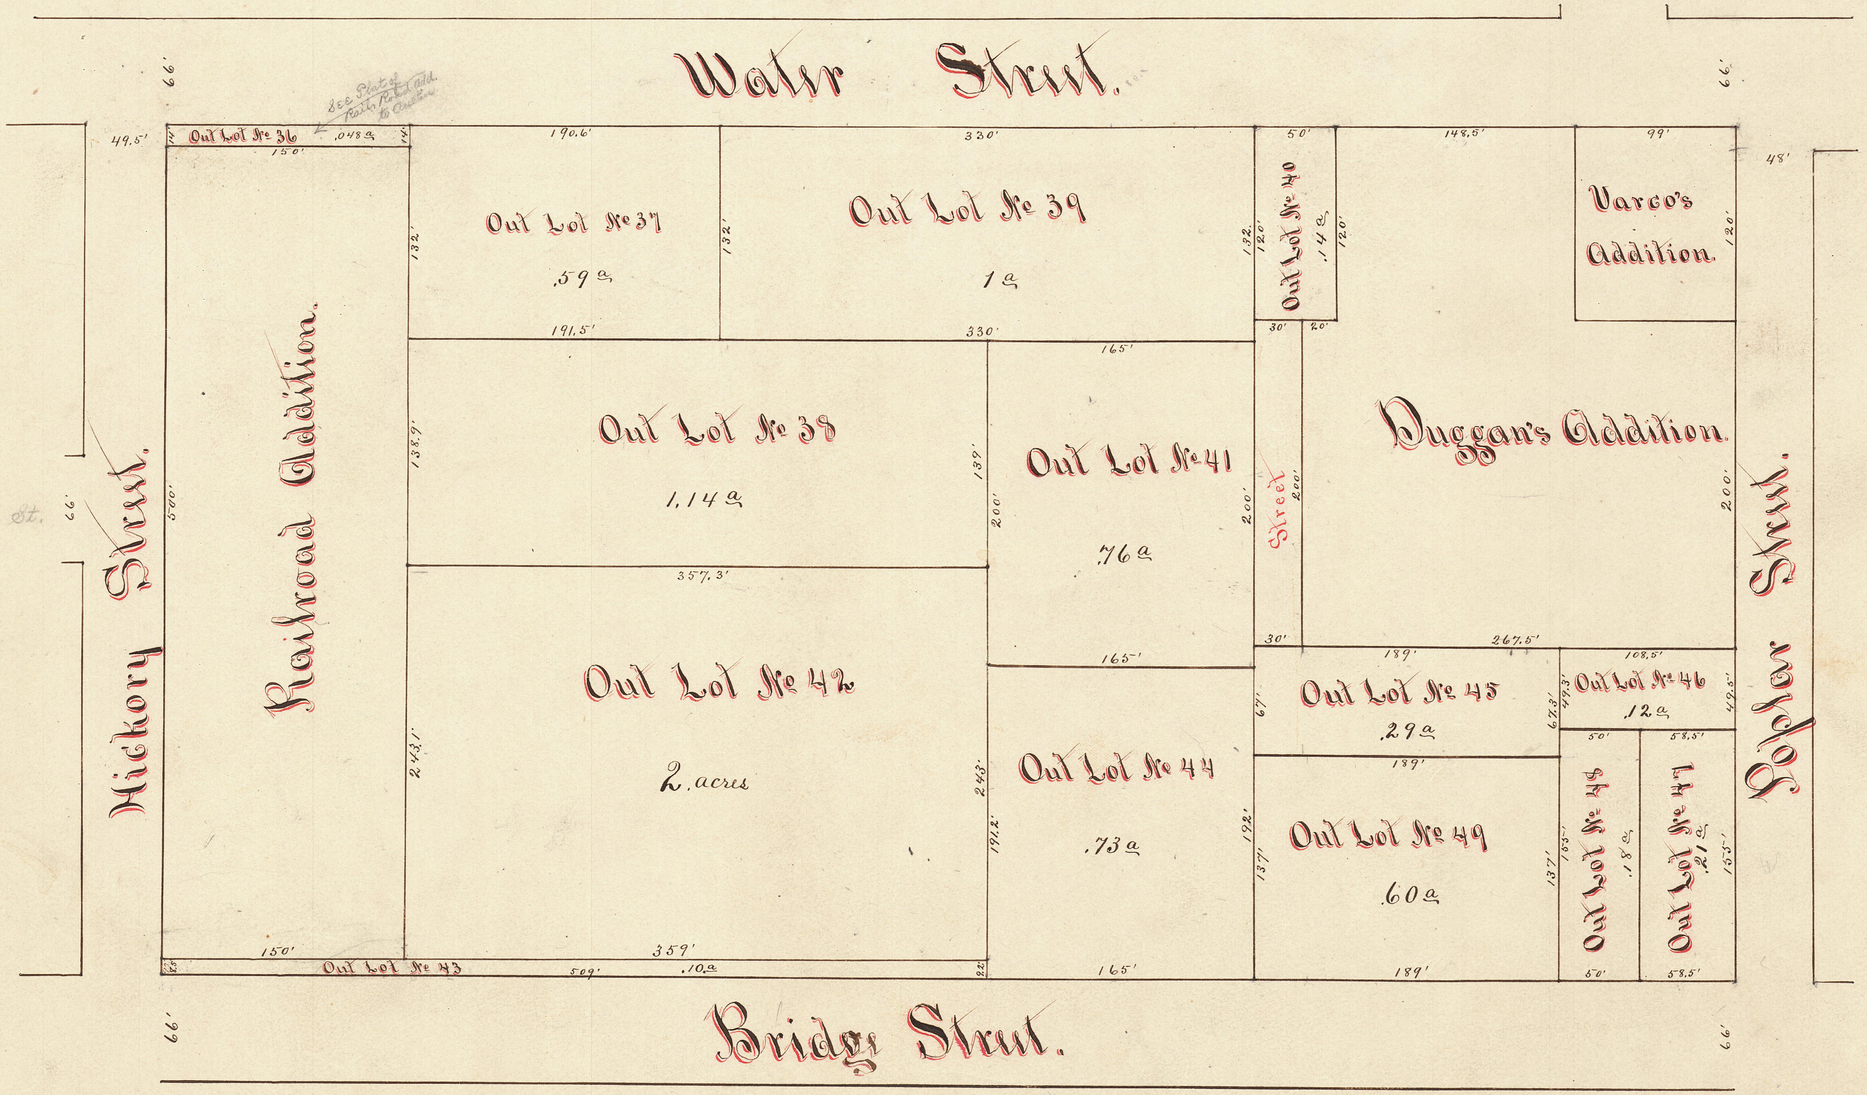

State of Minnesota
County of Mower

I, M. S. Clausen, County Surveyor do hereby Certify that the within is a correct plat of Out Lots in the NW¼ of Section Two (2) Township 102 Range 18 West of the 5th P.M. as surveyed and platted by me this 21st day of April A.D. 1896 that all measurements are reduced to feet and decimal parts of a foot as shown on said plat and all areas are reduced to acres and fractional parts thereof.

M. S. Clausen
County Surveyor

This Plat is made in accordance with Section 1636 of the General Statutes of 1894 and the land described in said plat is hereby Entered for Taxation. Given under my hand this 22nd day of April 1896

Auditors Seal

A. L. Johnson
County Auditor

No 21662

Filed for record this 22nd day of April A.D. 1896 at 2 P.M.

E. Thood
Register of Deeds