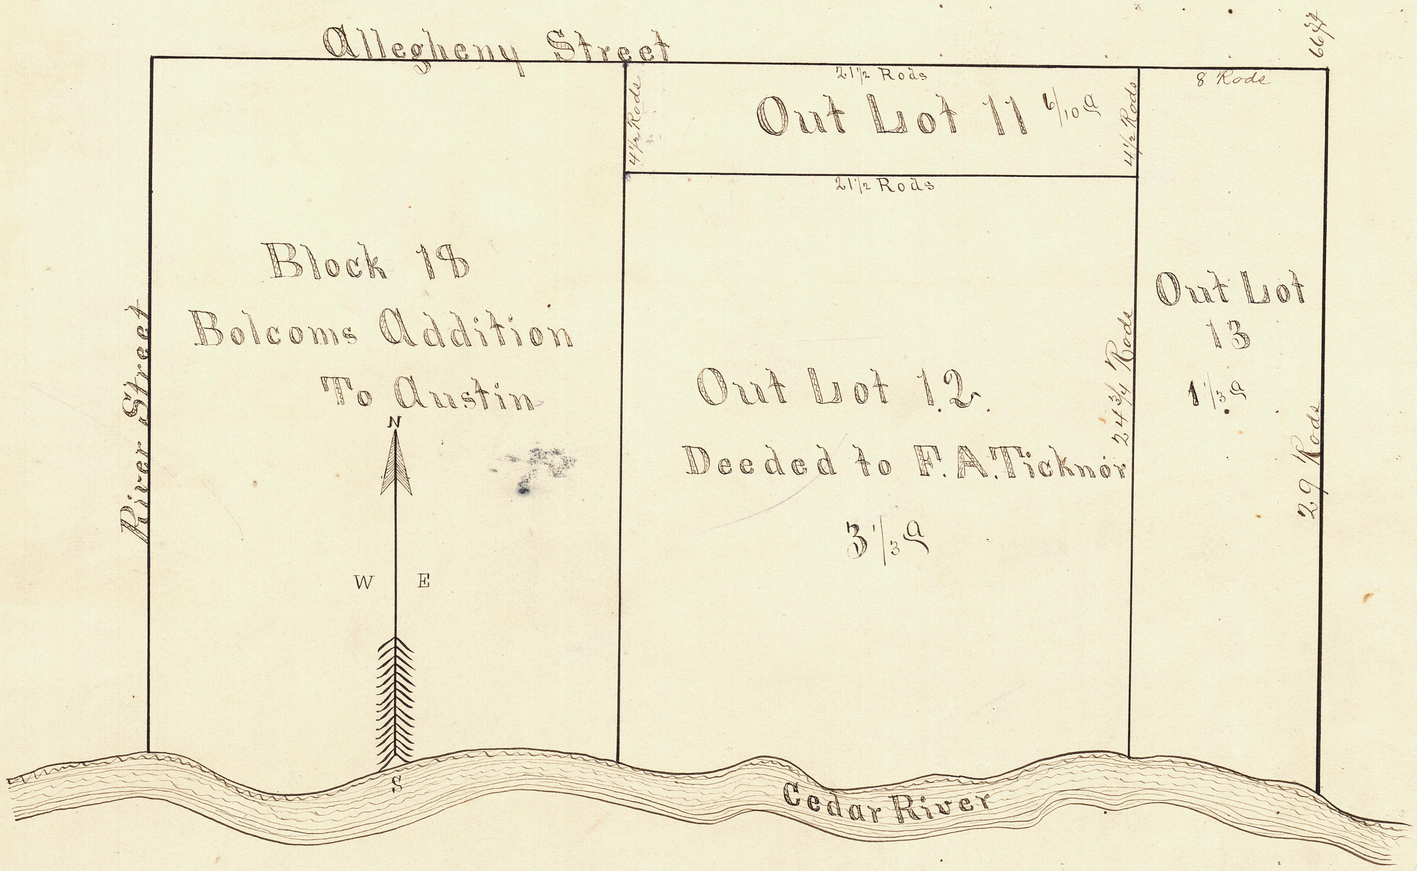


I hereby certify that on the 1st day of August A.D. 1888 I laid out and Surveyed Out Lots in Mower County State of Minnesota, Situated in the West half of the South West quarter of Section Two "2" in Town One hundred Two "102" North of Range Eighteen "18" West in said Mower County.

That the annexed plat of said Out Lots from Lot 11 to 13 inclusive is a true and correct plat of said Out Lots and the measurements thereon specified in feet & Rods are correct. That the North West corner of said Out Lots is the North East Corner of Block Eighteen "18" in Bolcoms Addition to Austin that the foregoing and annexed plat is drawn to a scale of four 4 Rods to the inch and the north line of said Out Lots is the South line of Allegheny Street produced easterly.

E D Grant
Surveyor

Taxes paid & transfered this 7th day of December 1888

Chas H Wilbour
County Auditor
Mower Co
T. L. B. Deputy

Filed for Record
7th December 1888 at 3 P.M.
Eugene Wood
Register of Deeds